

NOTES

SURVEY UNDERTAKEN BY SFK CONSULTING ON 06.02.2024.

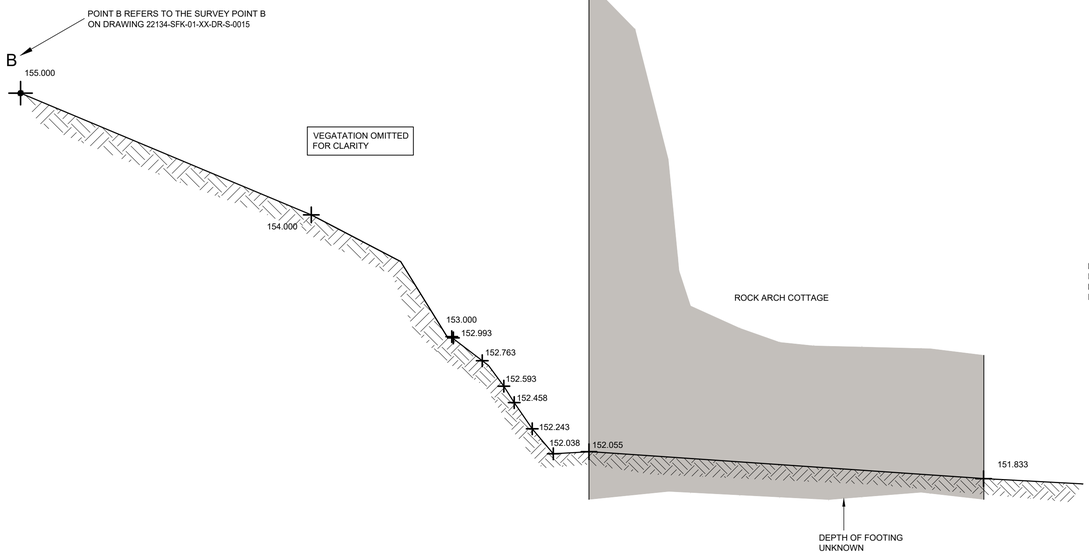

SECTION 1E - 1E
AS EXISTING
1:25

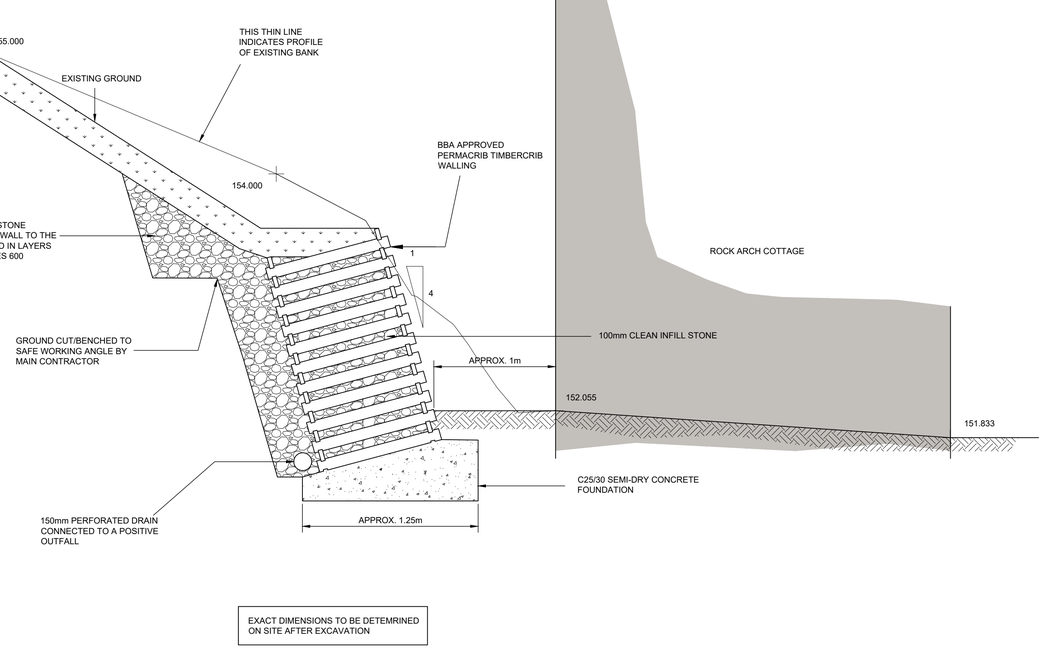

SECTION 1P - 1P
AS PROPOSED
1:25

Scale Bar - 1:25 0 0.25 0.50 0.75 1.0m

rev	drawn	chkd	appd	date	description
P1	ML	LK	-	16.02.24	ISSUED FOR INFORMATION

CLIENT: National Trust

PROJECT: ROCK ARCH COTTAGE, STOURHEAD

DRAWING TITLE: EXISTING AND PROPOSED SECTIONS

SFK consulting
2nd floor, Trinity House
123 Winchester Road, Chandler's Ford
Eastleigh SO53 2DR
Tel: 023 8251 6962

SCALE: 1:25 @ A1

SFK REF: 22134.17

DRAWING NUMBER: 22134-SFK-01-XX-DR-S-0017

P1