
DRAWINGS BASED ON TOPOGRAPHY & SITE BOUNDARY LIMITS INFORMATION PROVIDED BY OTHERS, IF ONSITE DISCREPANCIES ARISE, BRING TO A HARLOW & SONS ATTETNTION IMMEDIATELY

IF IN DOUBT,ASK - DO NOT SCALE - CHECK ON SITE DIMENSIONS.
SITE DIMENSIONS TO BE CHECKED PRIOR TO START - DISCREPANCIES TO BE RAISED WITH A HARLOW & SON

All DIMENSIONS ARE TO STRUCTURAL ELEMENTS & NOT TO APPLIED FINISHES

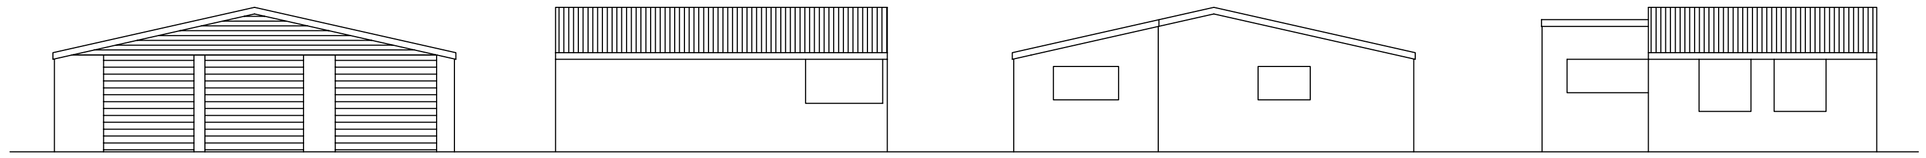


Existing Front (West) Elevation 1:100

Existing Side (South) Elevation 1:100

Existing Rear (East) Elevation 1:100

Existing Side (North) Elevation 1:100

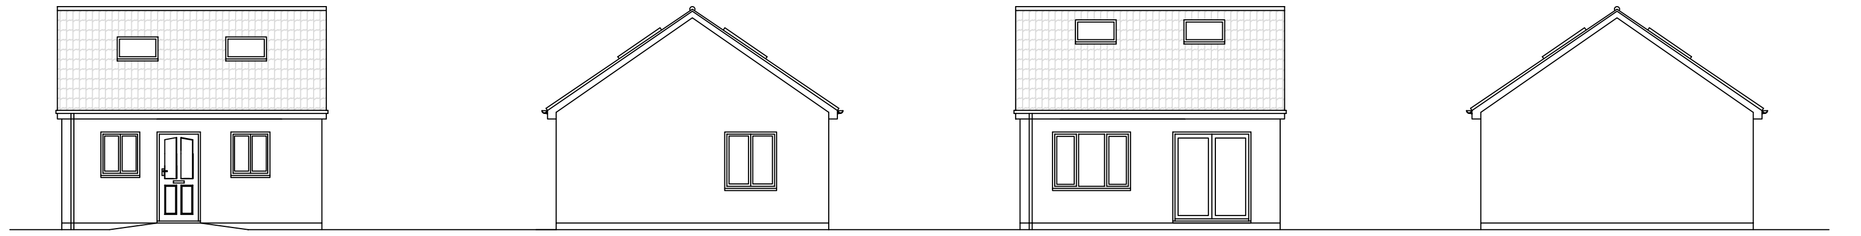

Proposed Front (West) Elevation 1:100


Proposed Side (South) Elevation 1:100

Proposed Rear (East) Elevation 1:100

Proposed Side (North) Elevation 1:100

Building Materials:-
Walls:- Off white render
Roof:- Concrete profile tiles
Windows & Doors:- Anthracite upvc
Rainwater Goods:- Upvc

0 5 10
Metres

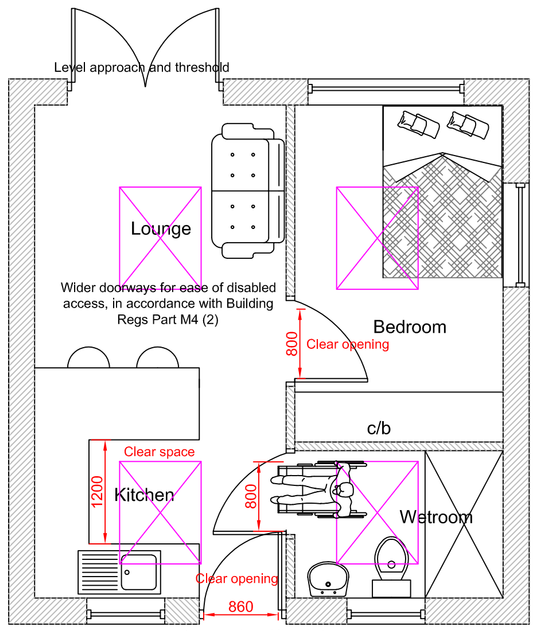


Sanitary facility as wetroom for ease of disabled person use

Dwelling to have disabled friendly features compliant with Building regs M4-2

Proposed Floor Plan 1:50


0 1 2 3 4 5
Metres

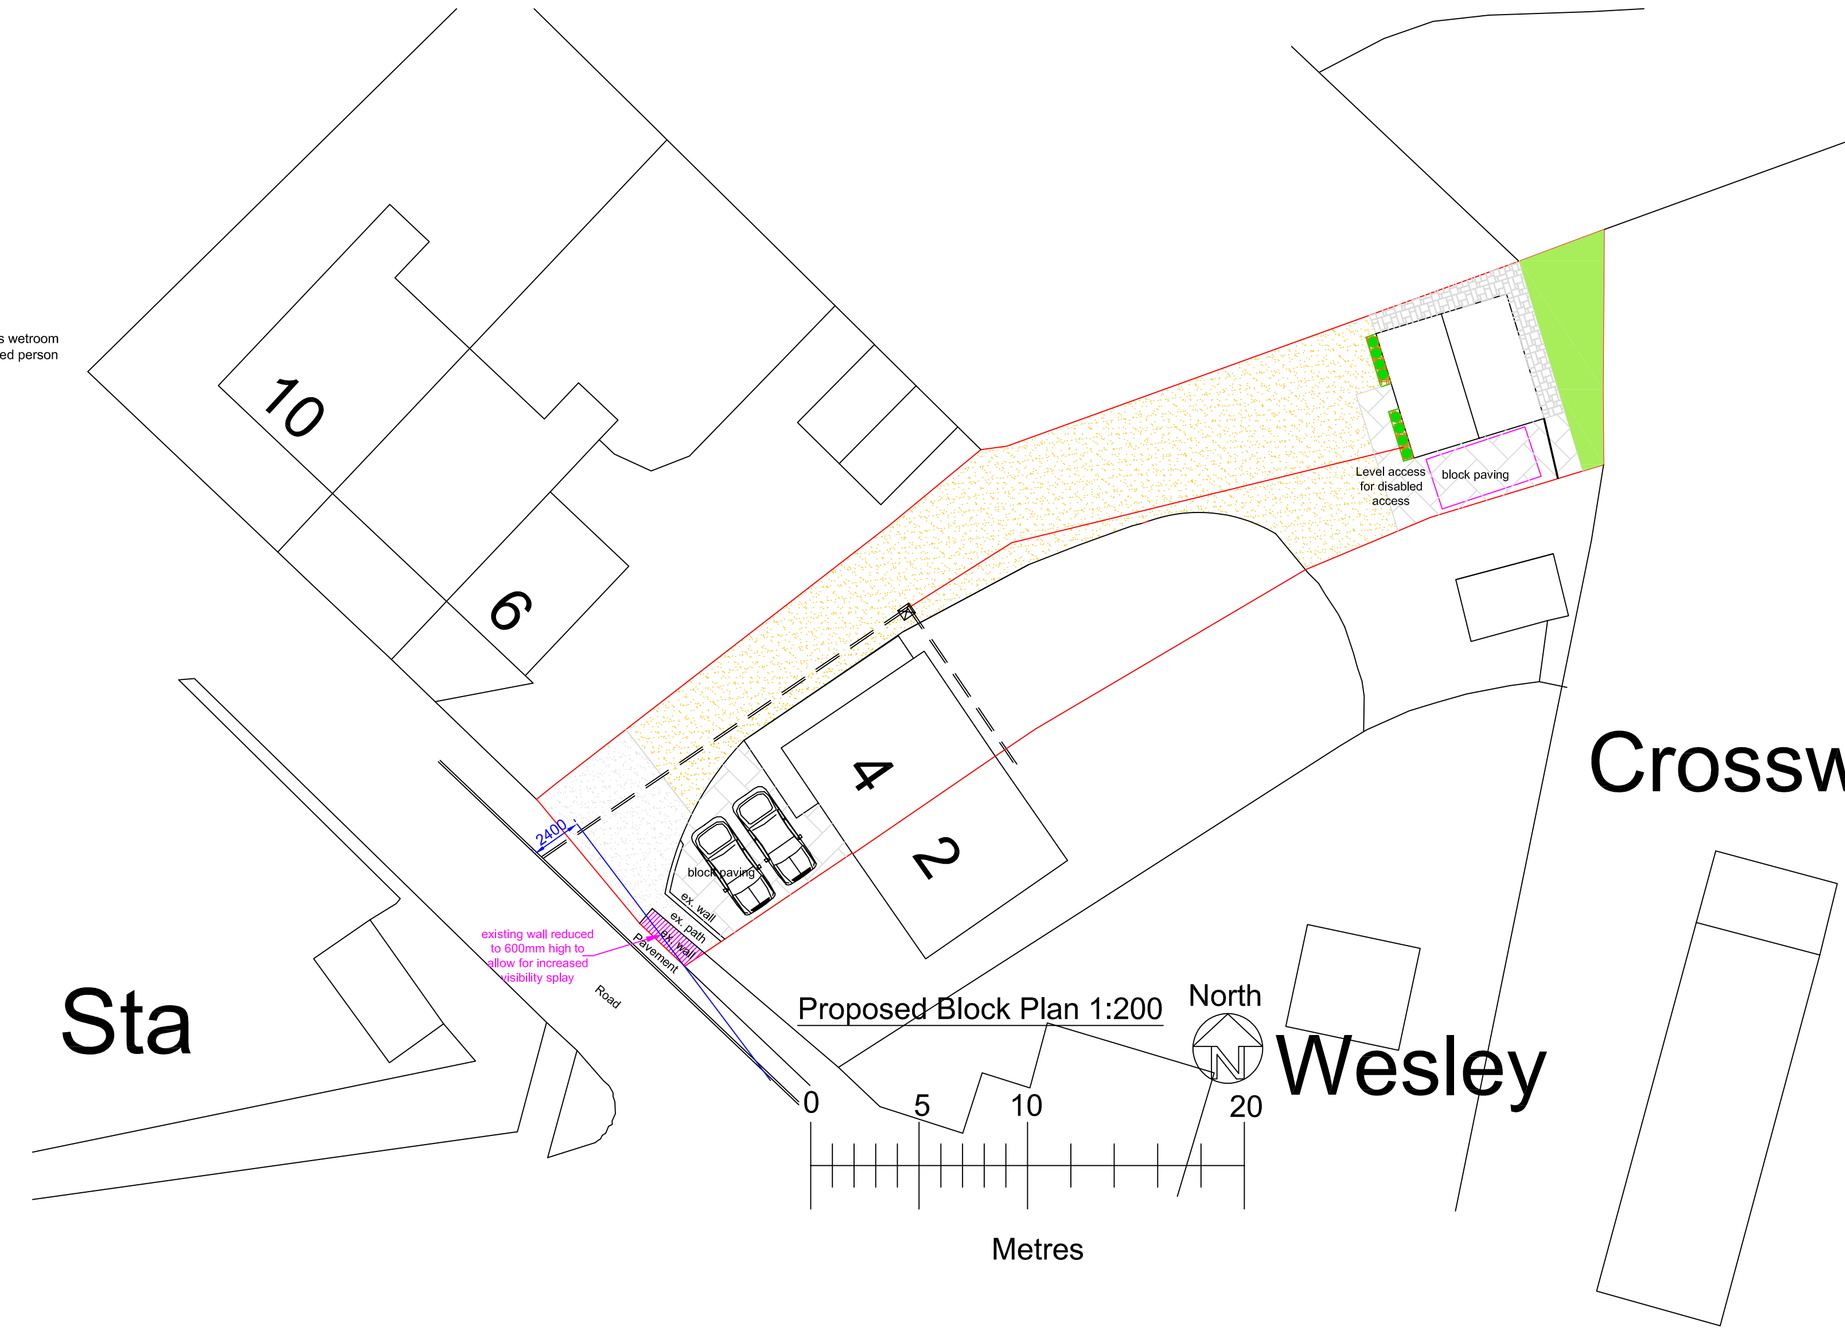

Proposed Block Plan 1:200

North

0 5 10 20
Metres

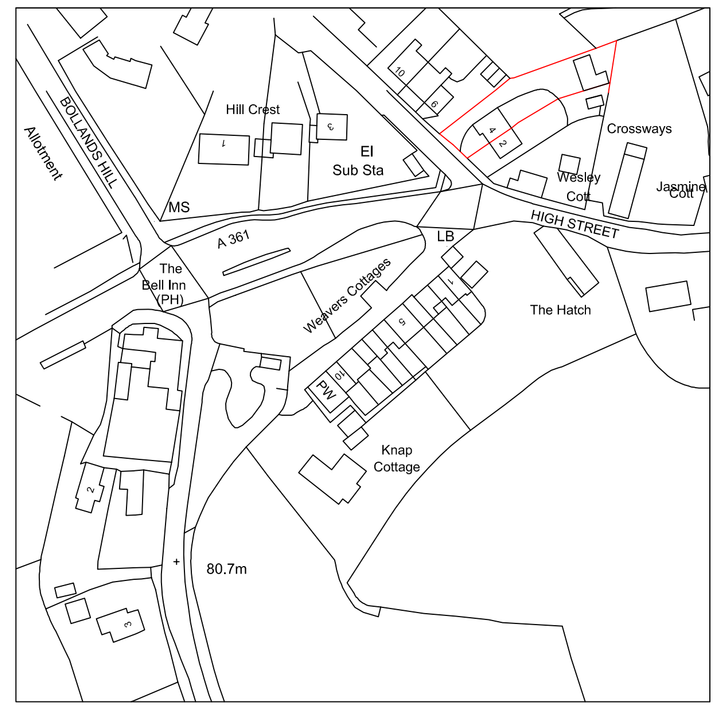

Produced on 26 February 2015 from the Ordnance Survey National Geographic Database and incorporating surveyed revision available at this date.
Reproduction in whole or part is prohibited without the prior permission of Ordnance Survey.
Crown copyright 2015. Supplied by copla ltd trading as UKPlanningMaps.com a licensed Ordnance Survey partner (100054135).
Unique plan reference: v4.r521304.k440

Location Plan 1:1250

North

20 0 20 40 60 80 100
Metres

Drawn by	A Harlow & Son 01225 938329	
Proposed New Dwelling at Garages to Rear of 4 School Road Seend Melksham Wiltshire SN12 6NJ		
	A1 Papersize	
Scale	1:100, 1:50 1:200, 1:1250	Drawing No AH2019/78 Sheet 1 of 1
Date	26th Feb 2024	

This drawing cannot be copied or given to third parties without the written permission of A Harlow & Son