
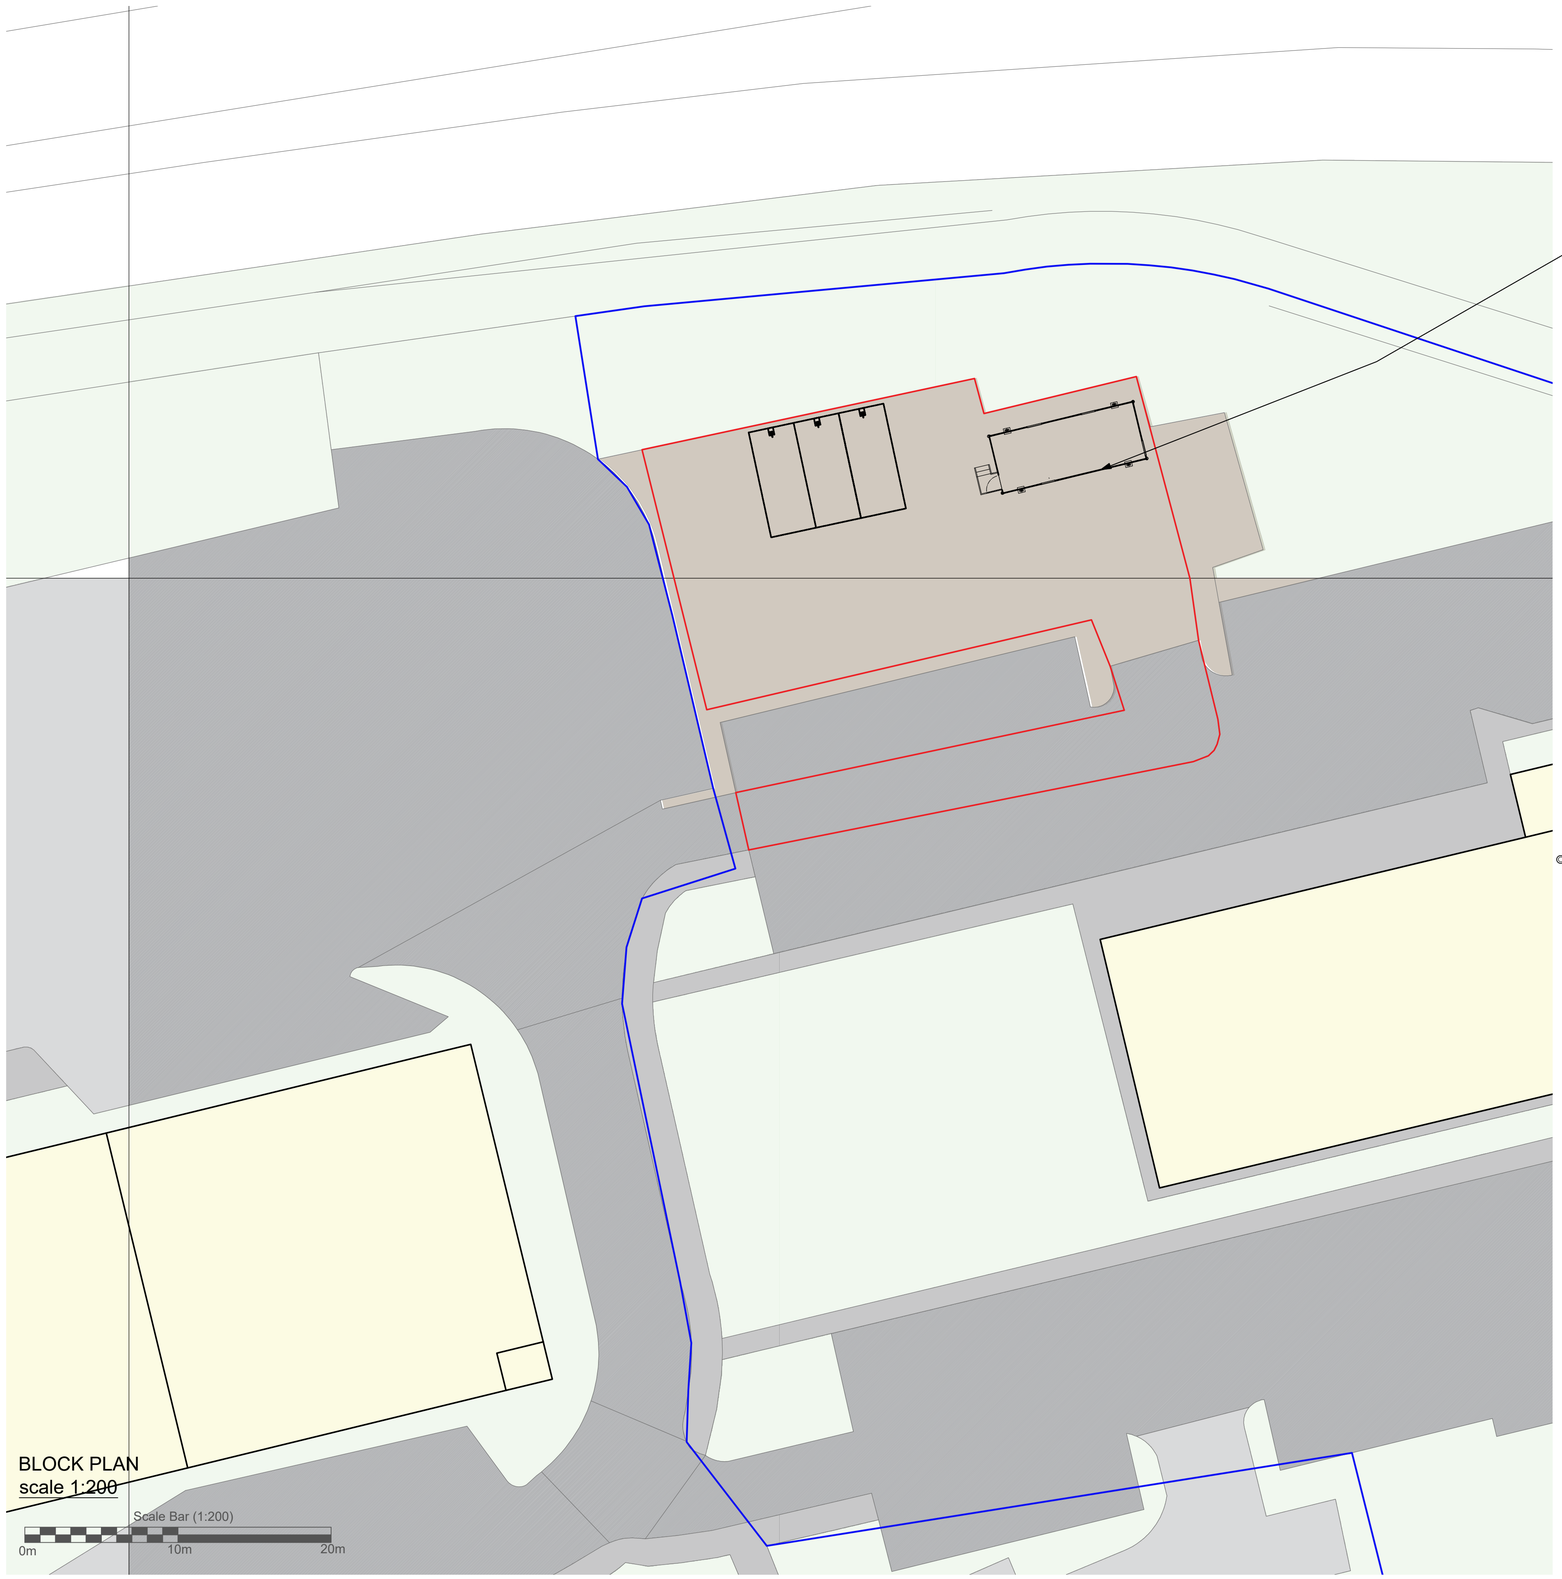


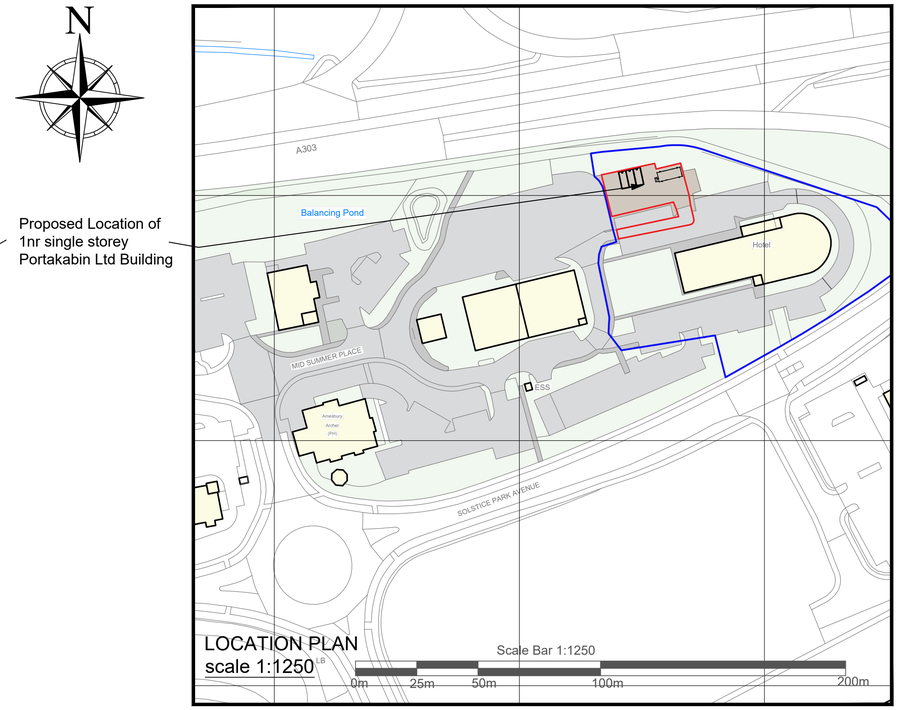

© Crown Copyright 2020 OS Licence no.100041041
Reproduction in whole or in part is prohibited
without the prior permission of Ordnance Survey.

Portakabin

Title
Proposed Location & Block Plan

South Western Ambulance Service

at Holiday Inn Salisbury - Stonehenge, an IHG Hotel, Solstice Park, Near Amesbury, Mid Summer Pl, Salisbury SP4 7SQ'

Date: 15th February 2024

Scale : 1:200 & 1:1250 @ A1

Drawing Number TSLP22456PR | Rev B

NOTES:
- Site plan is based on existing Ordnance Survey information
- Responsibility is not accepted for errors made by others in scaling from this drawing. Contractors must check all dimensions on site. Discrepancies must be reported to the drawing owner before proceeding.

KEY:
- Application Boundary
- Area owned by client but not in application

Rev.	Date	Notes

Portakabin Limited 2000
This drawing is the property of Portakabin Limited, it must not be copied or reproduced or divulged to anyone without written permission.