
Replacement Fence Beddington House

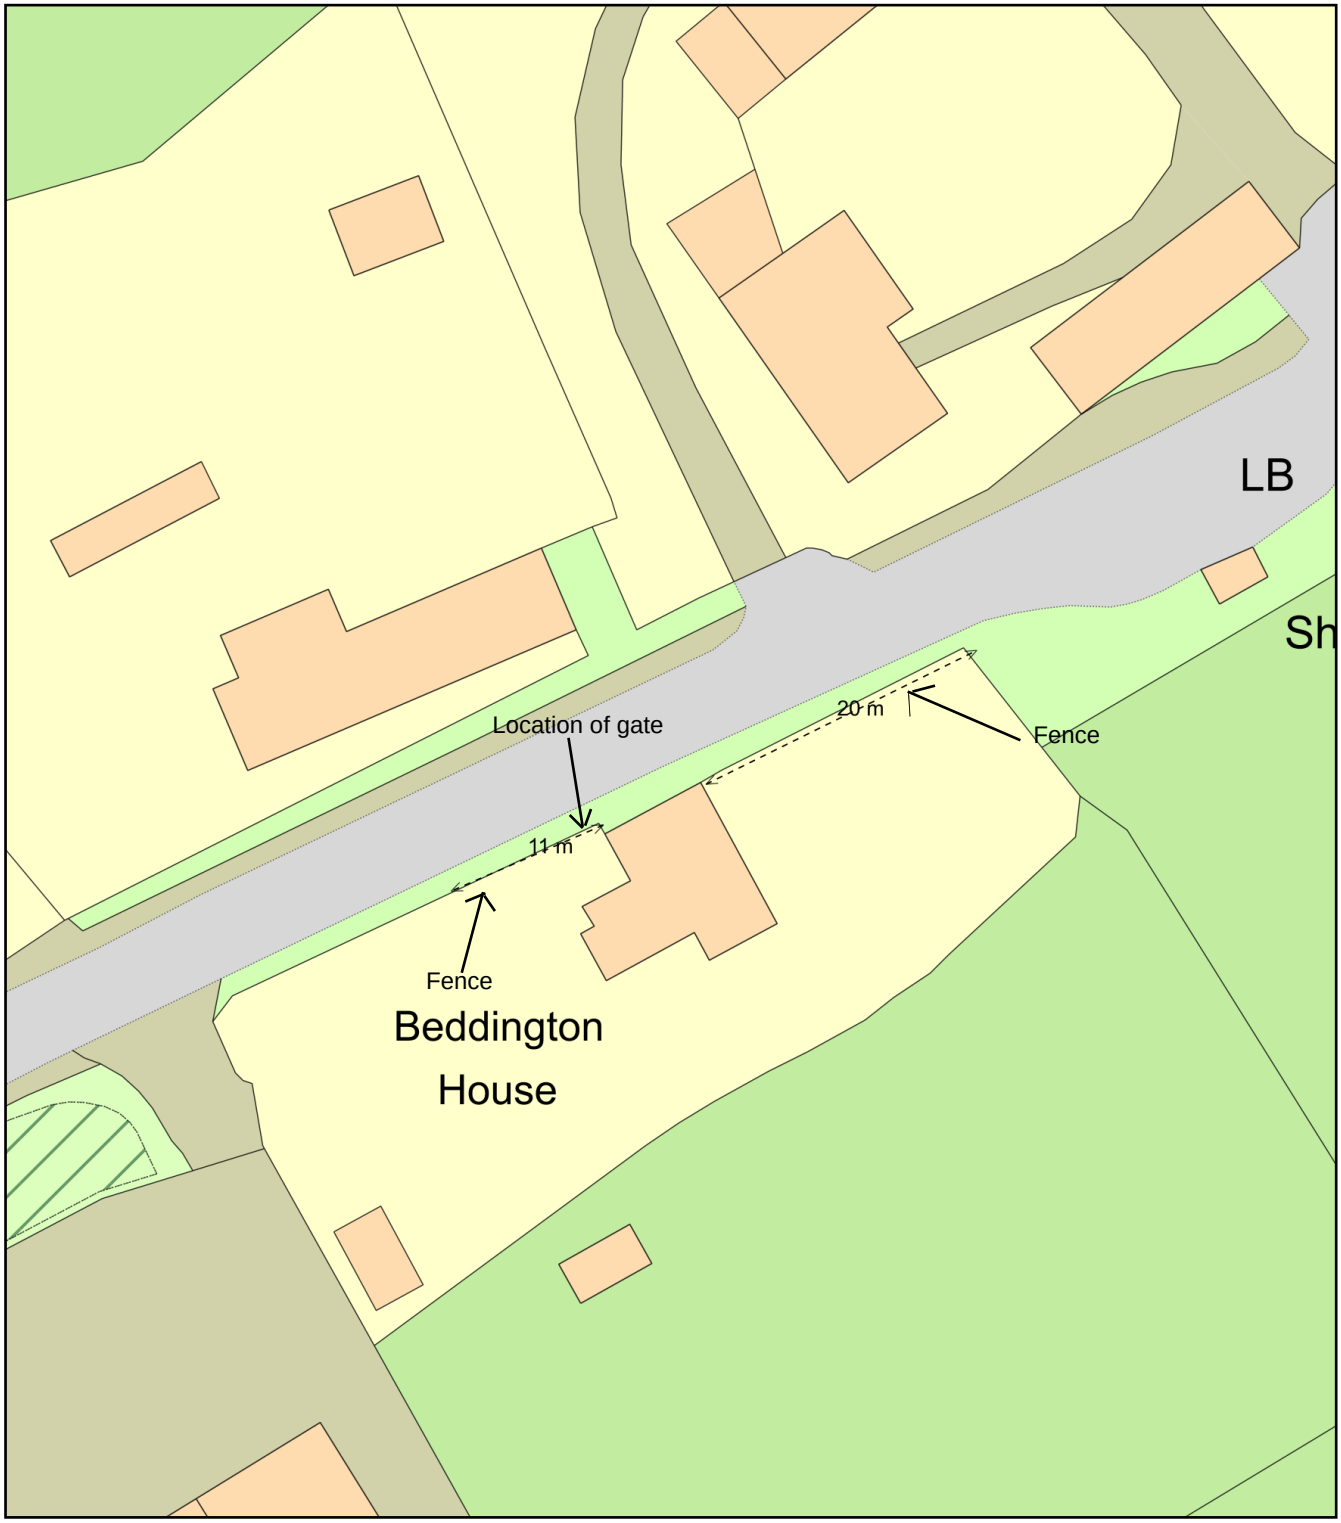

0 20
Metres

N

ReQuestaPlan

Plan Produced for: Fiona Ansonia

Date Produced: 28 Dec 2023

Plan Reference Number: TQRQM23362133629865

Scale: 1:500 @ A4

© Crown copyright and database rights 2023 OS 100042766