SECTION A-A

1:100 (SCALE - 1/100 if printed on A3 sheet; 1/50 on A1)

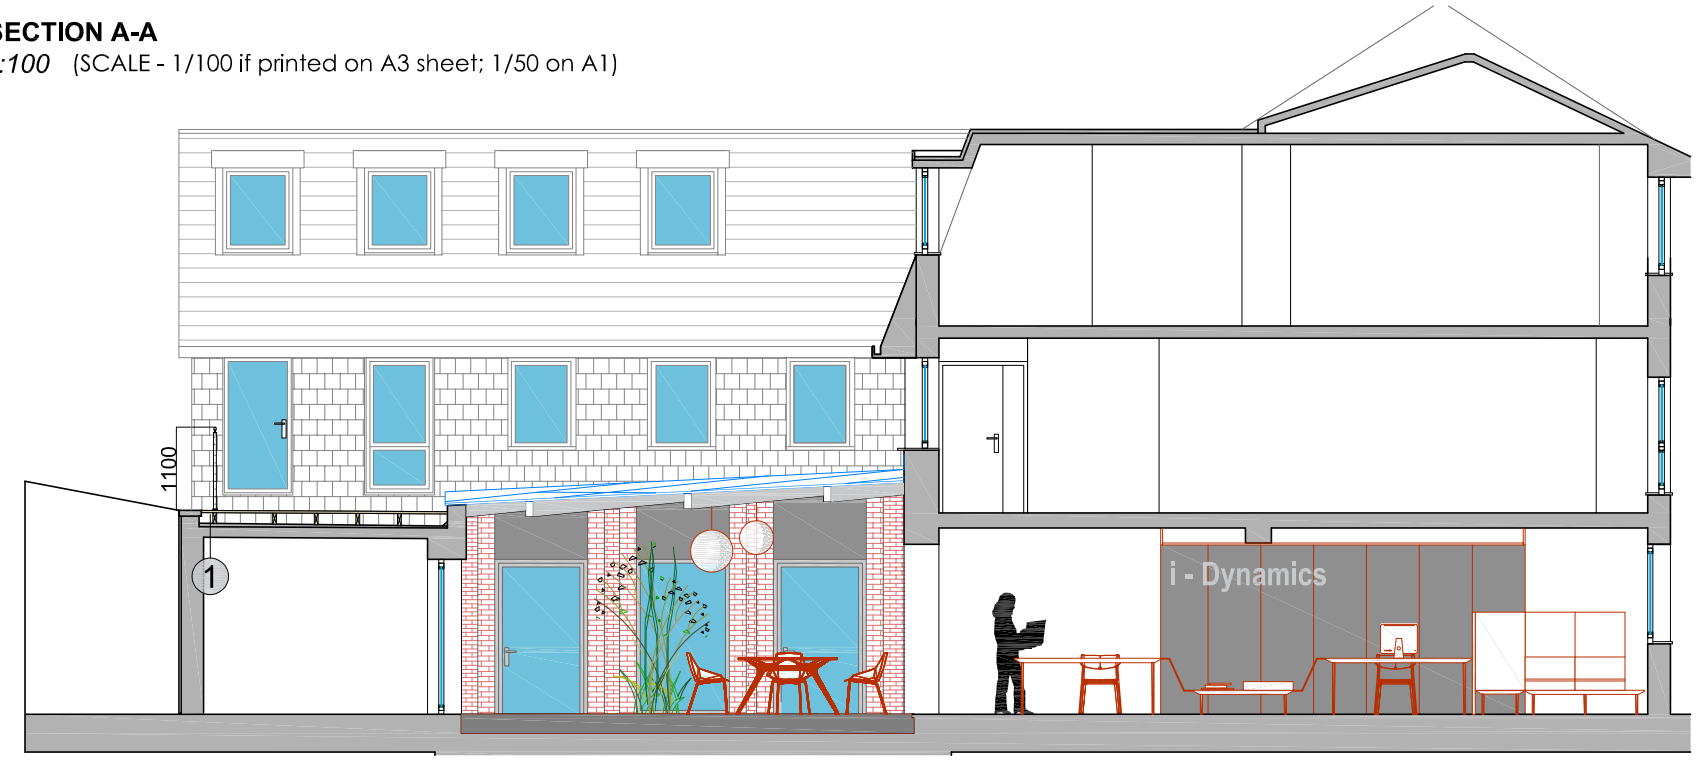

Plan Key

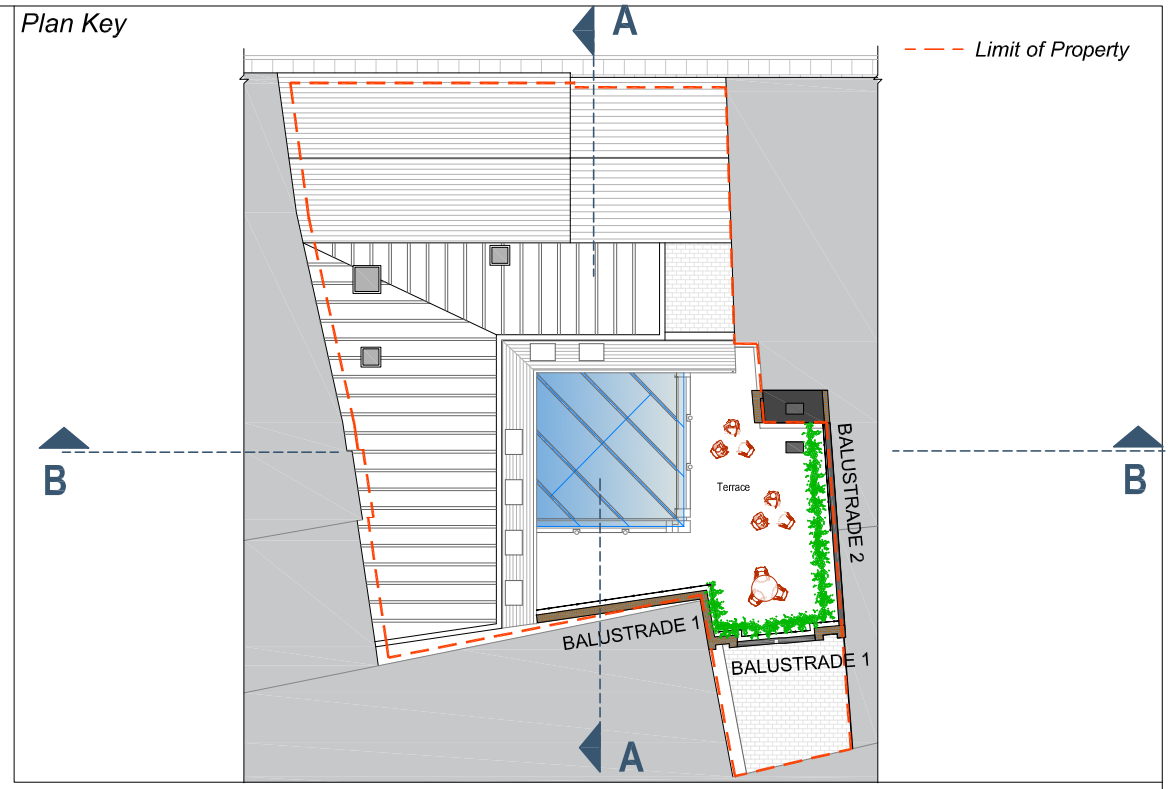

SECTION B-B

1:100 (SCALE - 1/100 if printed on A3 sheet; 1/50 on A1)



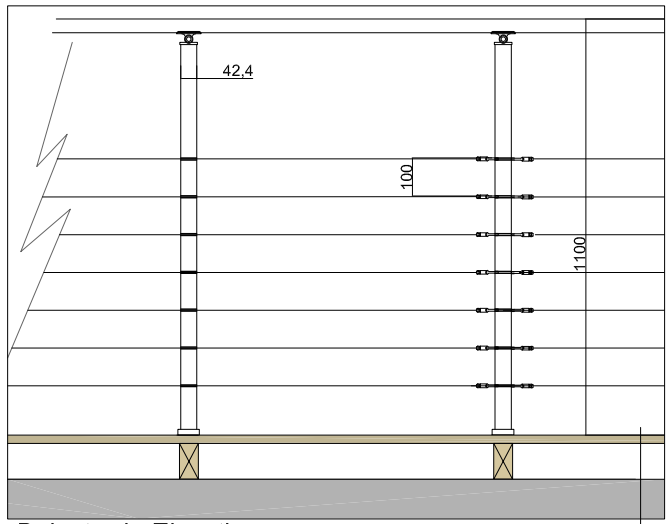

Balustrade Elevation
1:20 (SCALE - 1/20 if printed on A3 sheet)



Balustrade 1



Balustrade 2

Balustrade SPECIFICATIONS

1. *Balustrade 1: Stainless Steel Balustrade manufactured by s3i or similar. Wire balustrade with posts and handrail in 42.4mm stainless steel tube with 7 balustrade wire rows at 100mm spacing, Standard height of 1100mm. Stainless steel balustrade wire: 4mm Ø 7x7 stainless steel wire rope.*
2. *Balustrade 2- 1800mm high privacy fence to be screwed on to the decking floor and all the way to the joist for rigidity.*

GRAPHIC SCALE (1/20) on A3

0 — 1.00 m — 2.00 m

GRAPHIC SCALE (1/100)

0 — 2.50 m — 5.00 m

north:

scale: **A3: 1 / 100**

important note:

THE AUTHOR OF THE PROJECT, LABOX DESIGN SLP, RETAINS THE COPYRIGHT FOR ALL THE DESIGN WORK AND DOCUMENTATION RELATING TO THE PROJECT, OF WHICH, THIS DRAWING FORMS PART. THE CLIENT MAY COPY AND USE THE DOCUMENTATION ONLY FOR PURPOSES RELATING TO THE ADVANCEMENT AND DEVELOPMENT OF THE PROJECT. ANY OTHER USE WILL REQUIRE THE SPECIFIC PERMISSION OF THE AUTHOR, WHO SHALL NOT BE LIABLE FOR ANY USE OF THE INFORMATION OTHER THAN THAT FOR WHICH THEY WERE ISSUED.

project title:

IMPROVEMENT TO THE FRONT FACADE, INTERNAL ALTERATIONS AND FORMALISING THE USE OF THE FLAT ROOF AS A OUTDOOR BREAKOUT SPACE.

client:

Lucy Beck
i- Dynamics

site:

22-26 Milford Street
Salisbury SP1 2AP

LABOX architecture
Elms Cross Yard, Frome Rd
Bradford on Avon (Wiltshire)
tel. 01225 866269
e-mail: labox@labox.cat
web: www.labox.cat

agent: Ritu Ale

ref: **617-15**

plan title:

PLANS OF PROPOSAL
Section

date:
Project date: **MAY 2022**
Revision date: **06/09/2023**

plan N° / revision: **1402 /R2**