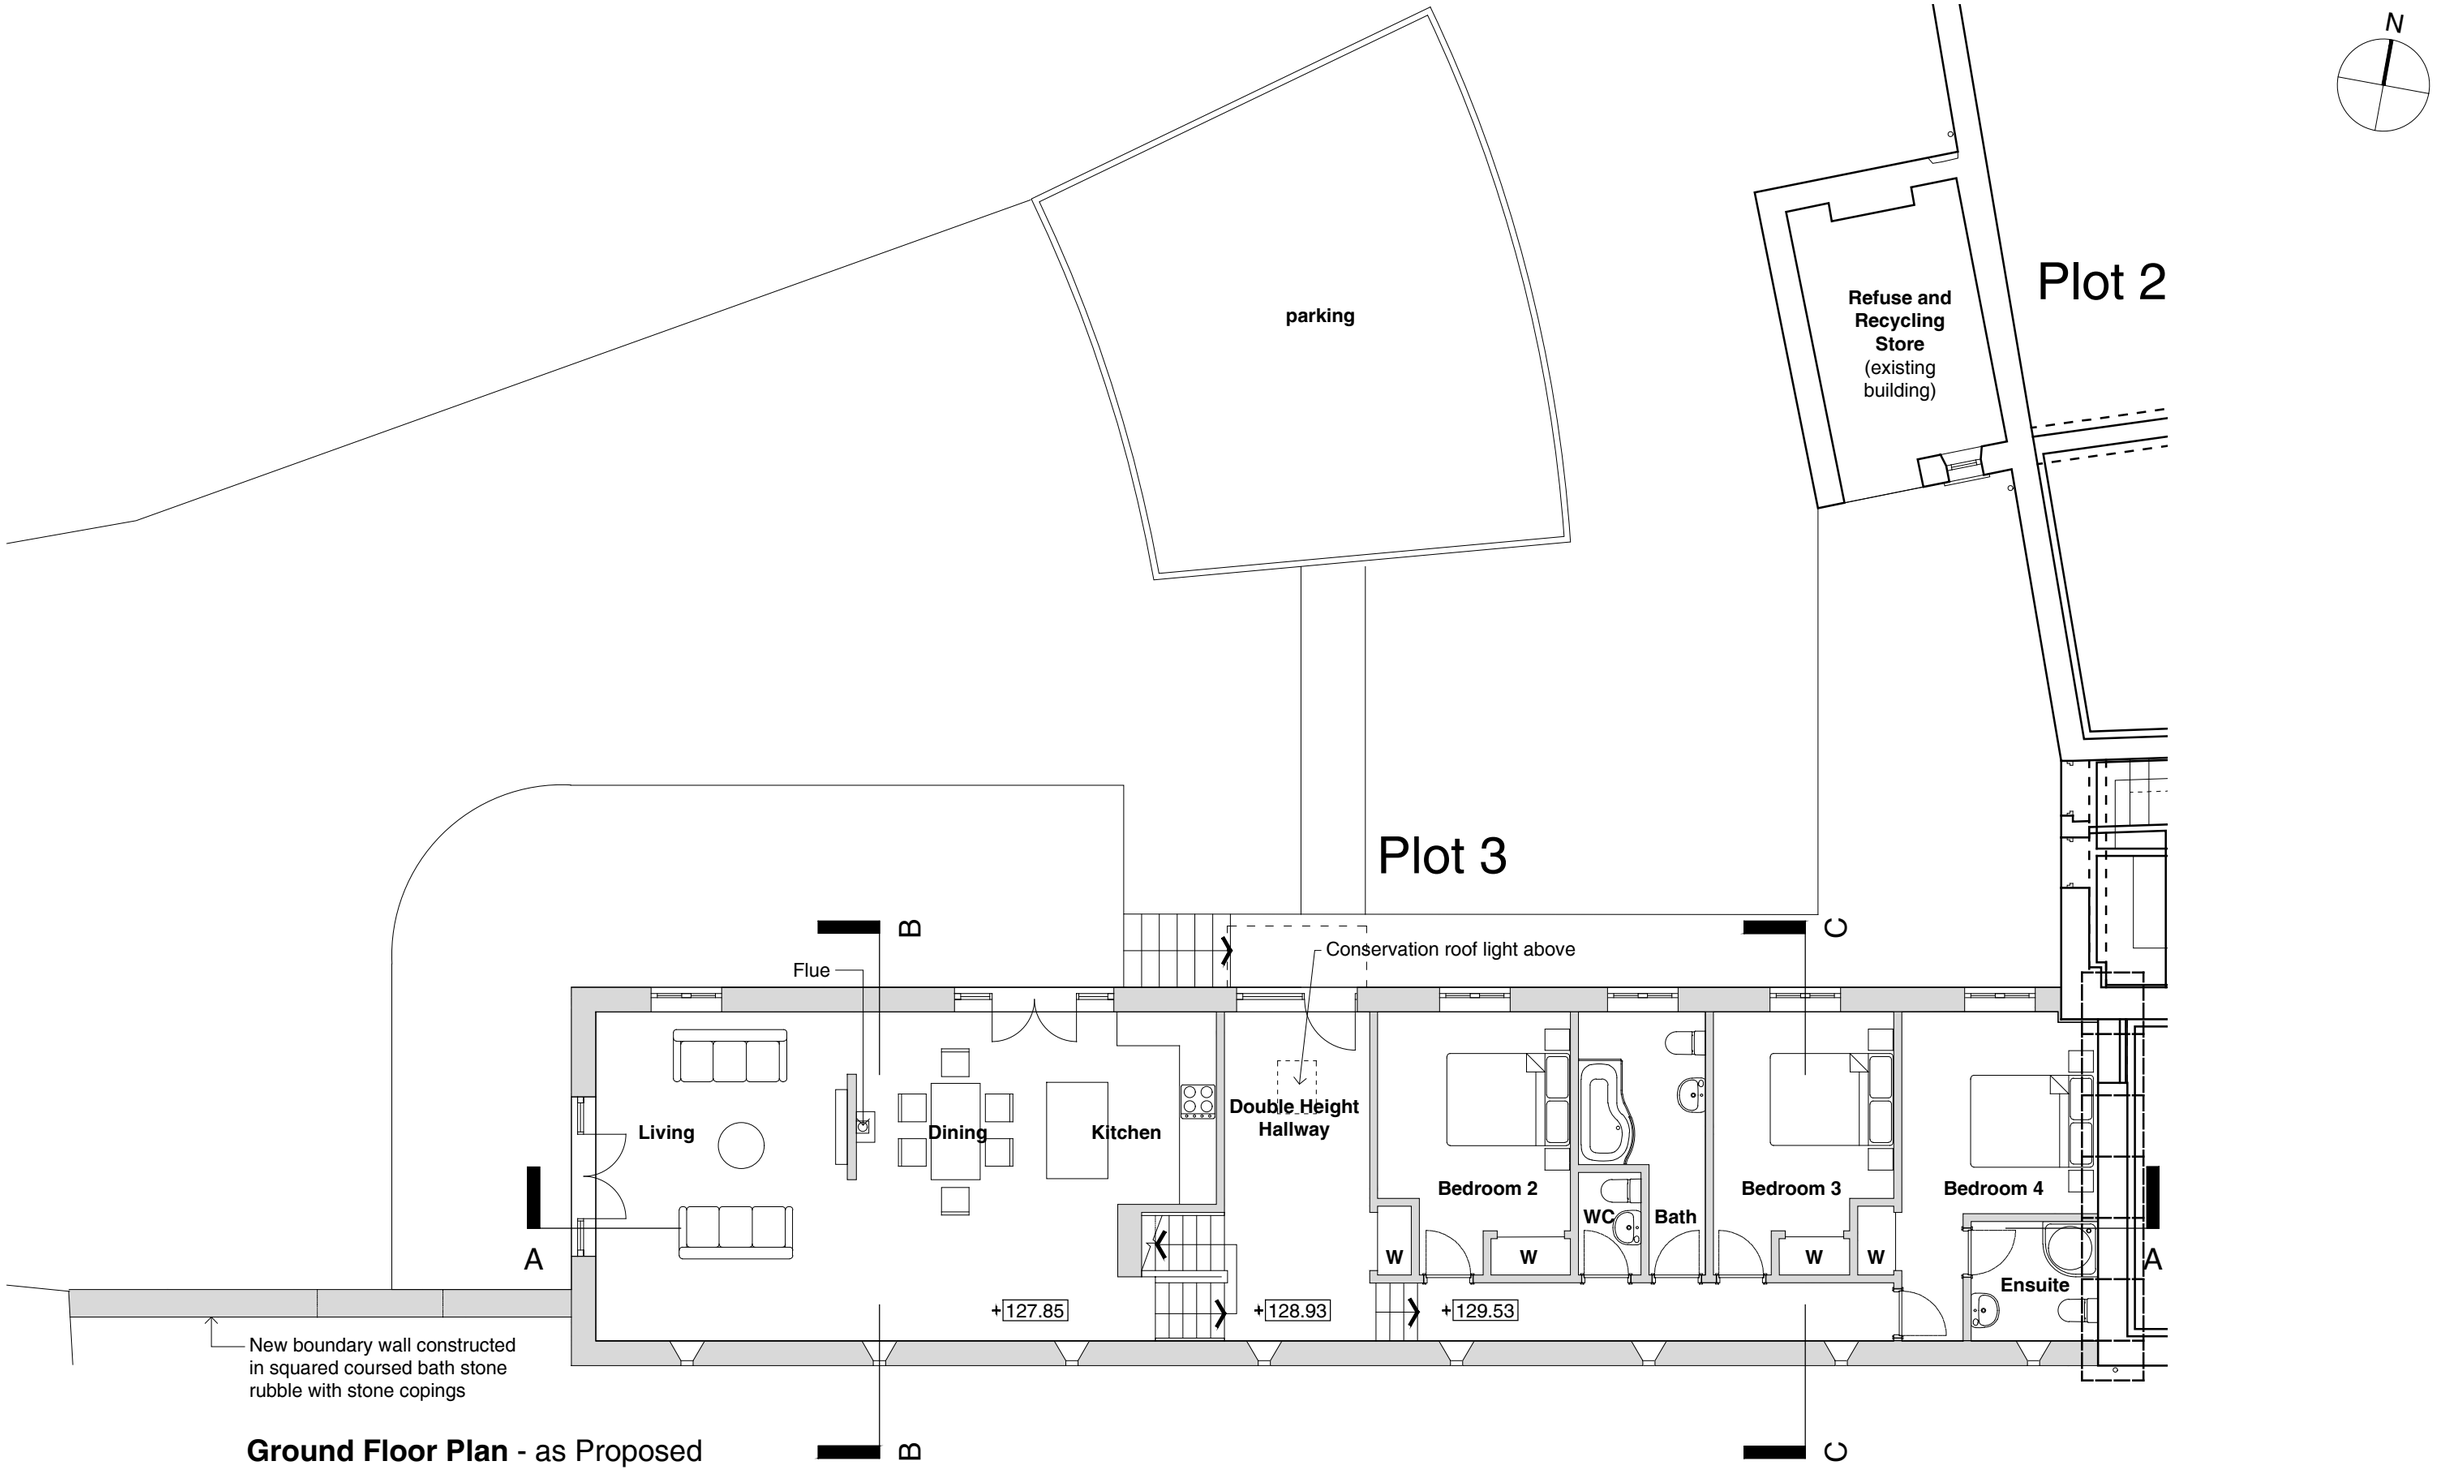


Ground Floor Plan - as Proposed

0 1 2 4 6 8 10m

A	19.02.24	RN	Window widths and french doors revised, rooflight re-positioned
	13.12.23	RN	Issued for Planning

Client	Mr & Mrs J Sanders	Drwg No.	1460 302 A
Project	Rudloe Manor	Scale	1:100 @ A3
Title	Plot 3 Ground Floor Plan as Proposed	Date	Dec.23
		Drawn	RN Checked ***

AARON EVANS ARCHITECTS

RIBA Chartered Practice
Aaron Evans Architects Ltd 3 Gay Street, Bath, BA1 2PH 01225 466234
www.aaronevans.com e: office@aaronevans.com
This drawing is copyright. Only figured dimensions to be used. Contractors not to scale from this drawing and must check all dimensions before proceeding.