

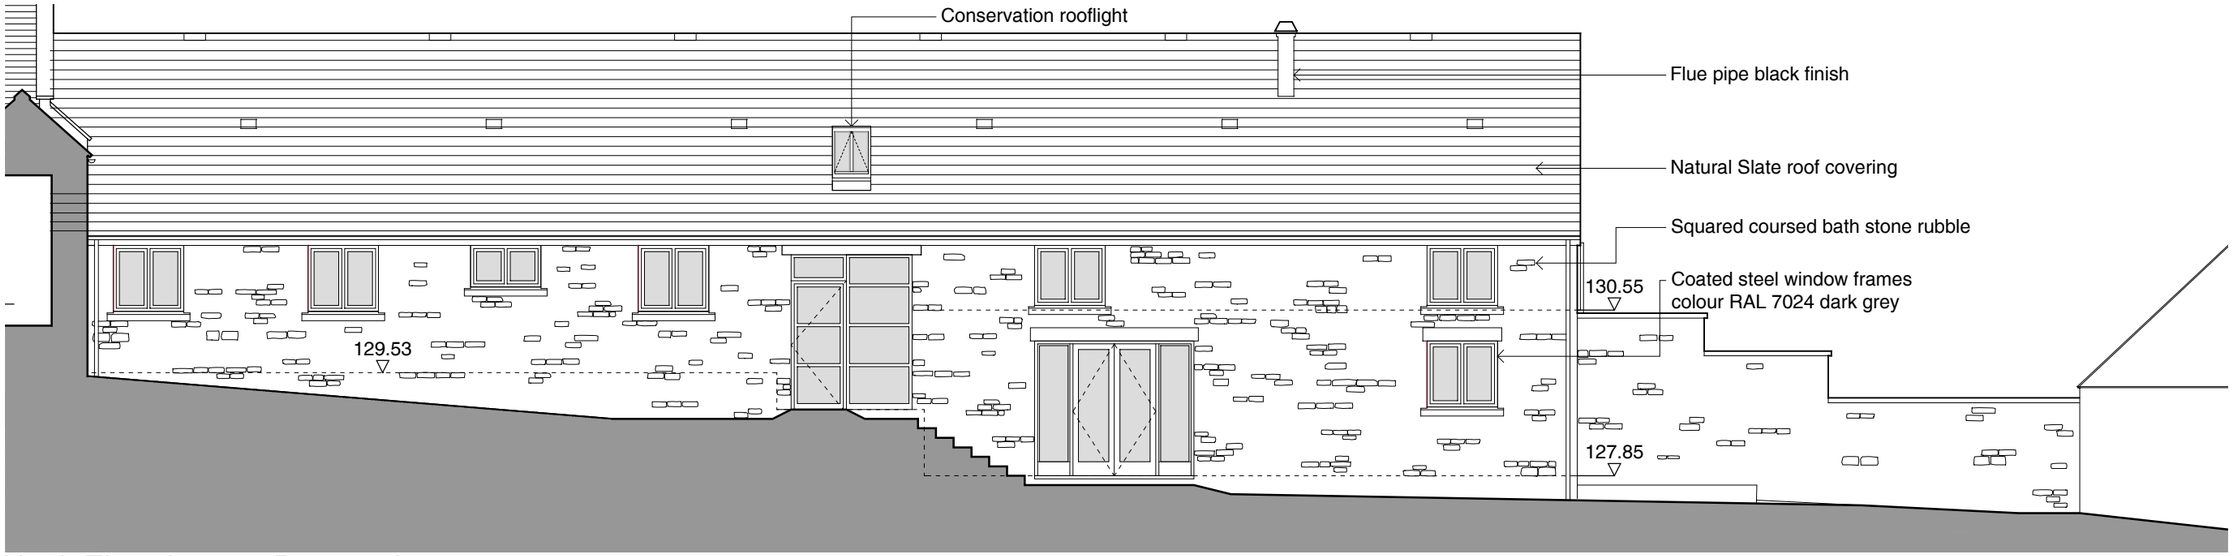


North Elevation - as Proposed

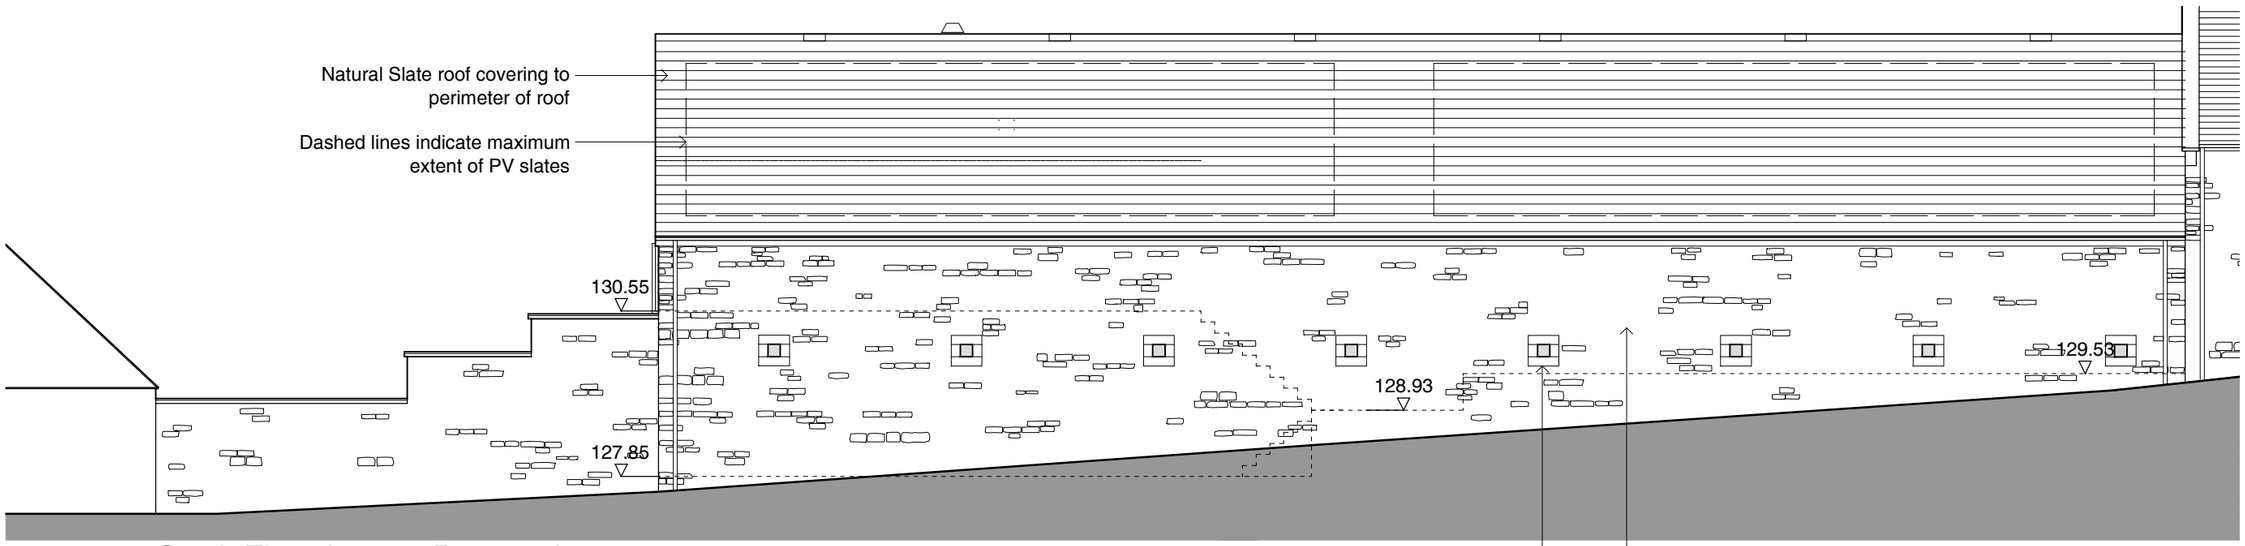

South Elevation - as Proposed

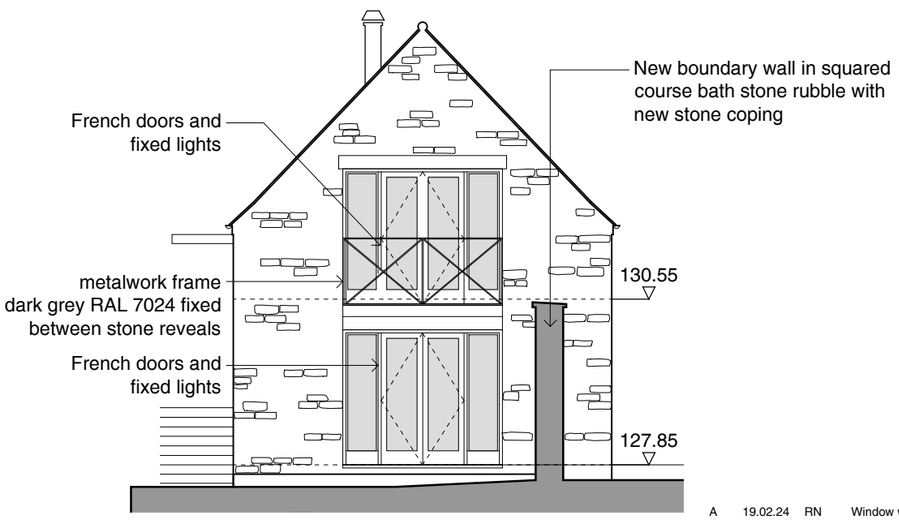

West Elevation - as Proposed

0 1 2 4 6 8 10m

A	19.02.24	RN	Window widths and french doors revised, rooflight re-positioned, metalwork added to juliet balcony
	13.12.23	RN	Issued for Planning

Client Mr & Mrs J Sanders
Project Rudloe Manor
Title Plot 3 Elevations as Proposed

Drwg No. 1460 305 A
Scale 1:100 @ A3
Date Dec.23
Drawn RN Checked ***

AARON EVANS ARCHITECTS

RIBA Chartered Practice
Aaron Evans Architects Ltd 3 Gay Street, Bath, BA1 2PH 01225 466234
www.aaronevans.com e: office@aaronevans.com

This drawing is copyright. Only figured dimensions to be used. Contractors not to scale from this drawing and must check all dimensions before proceeding.