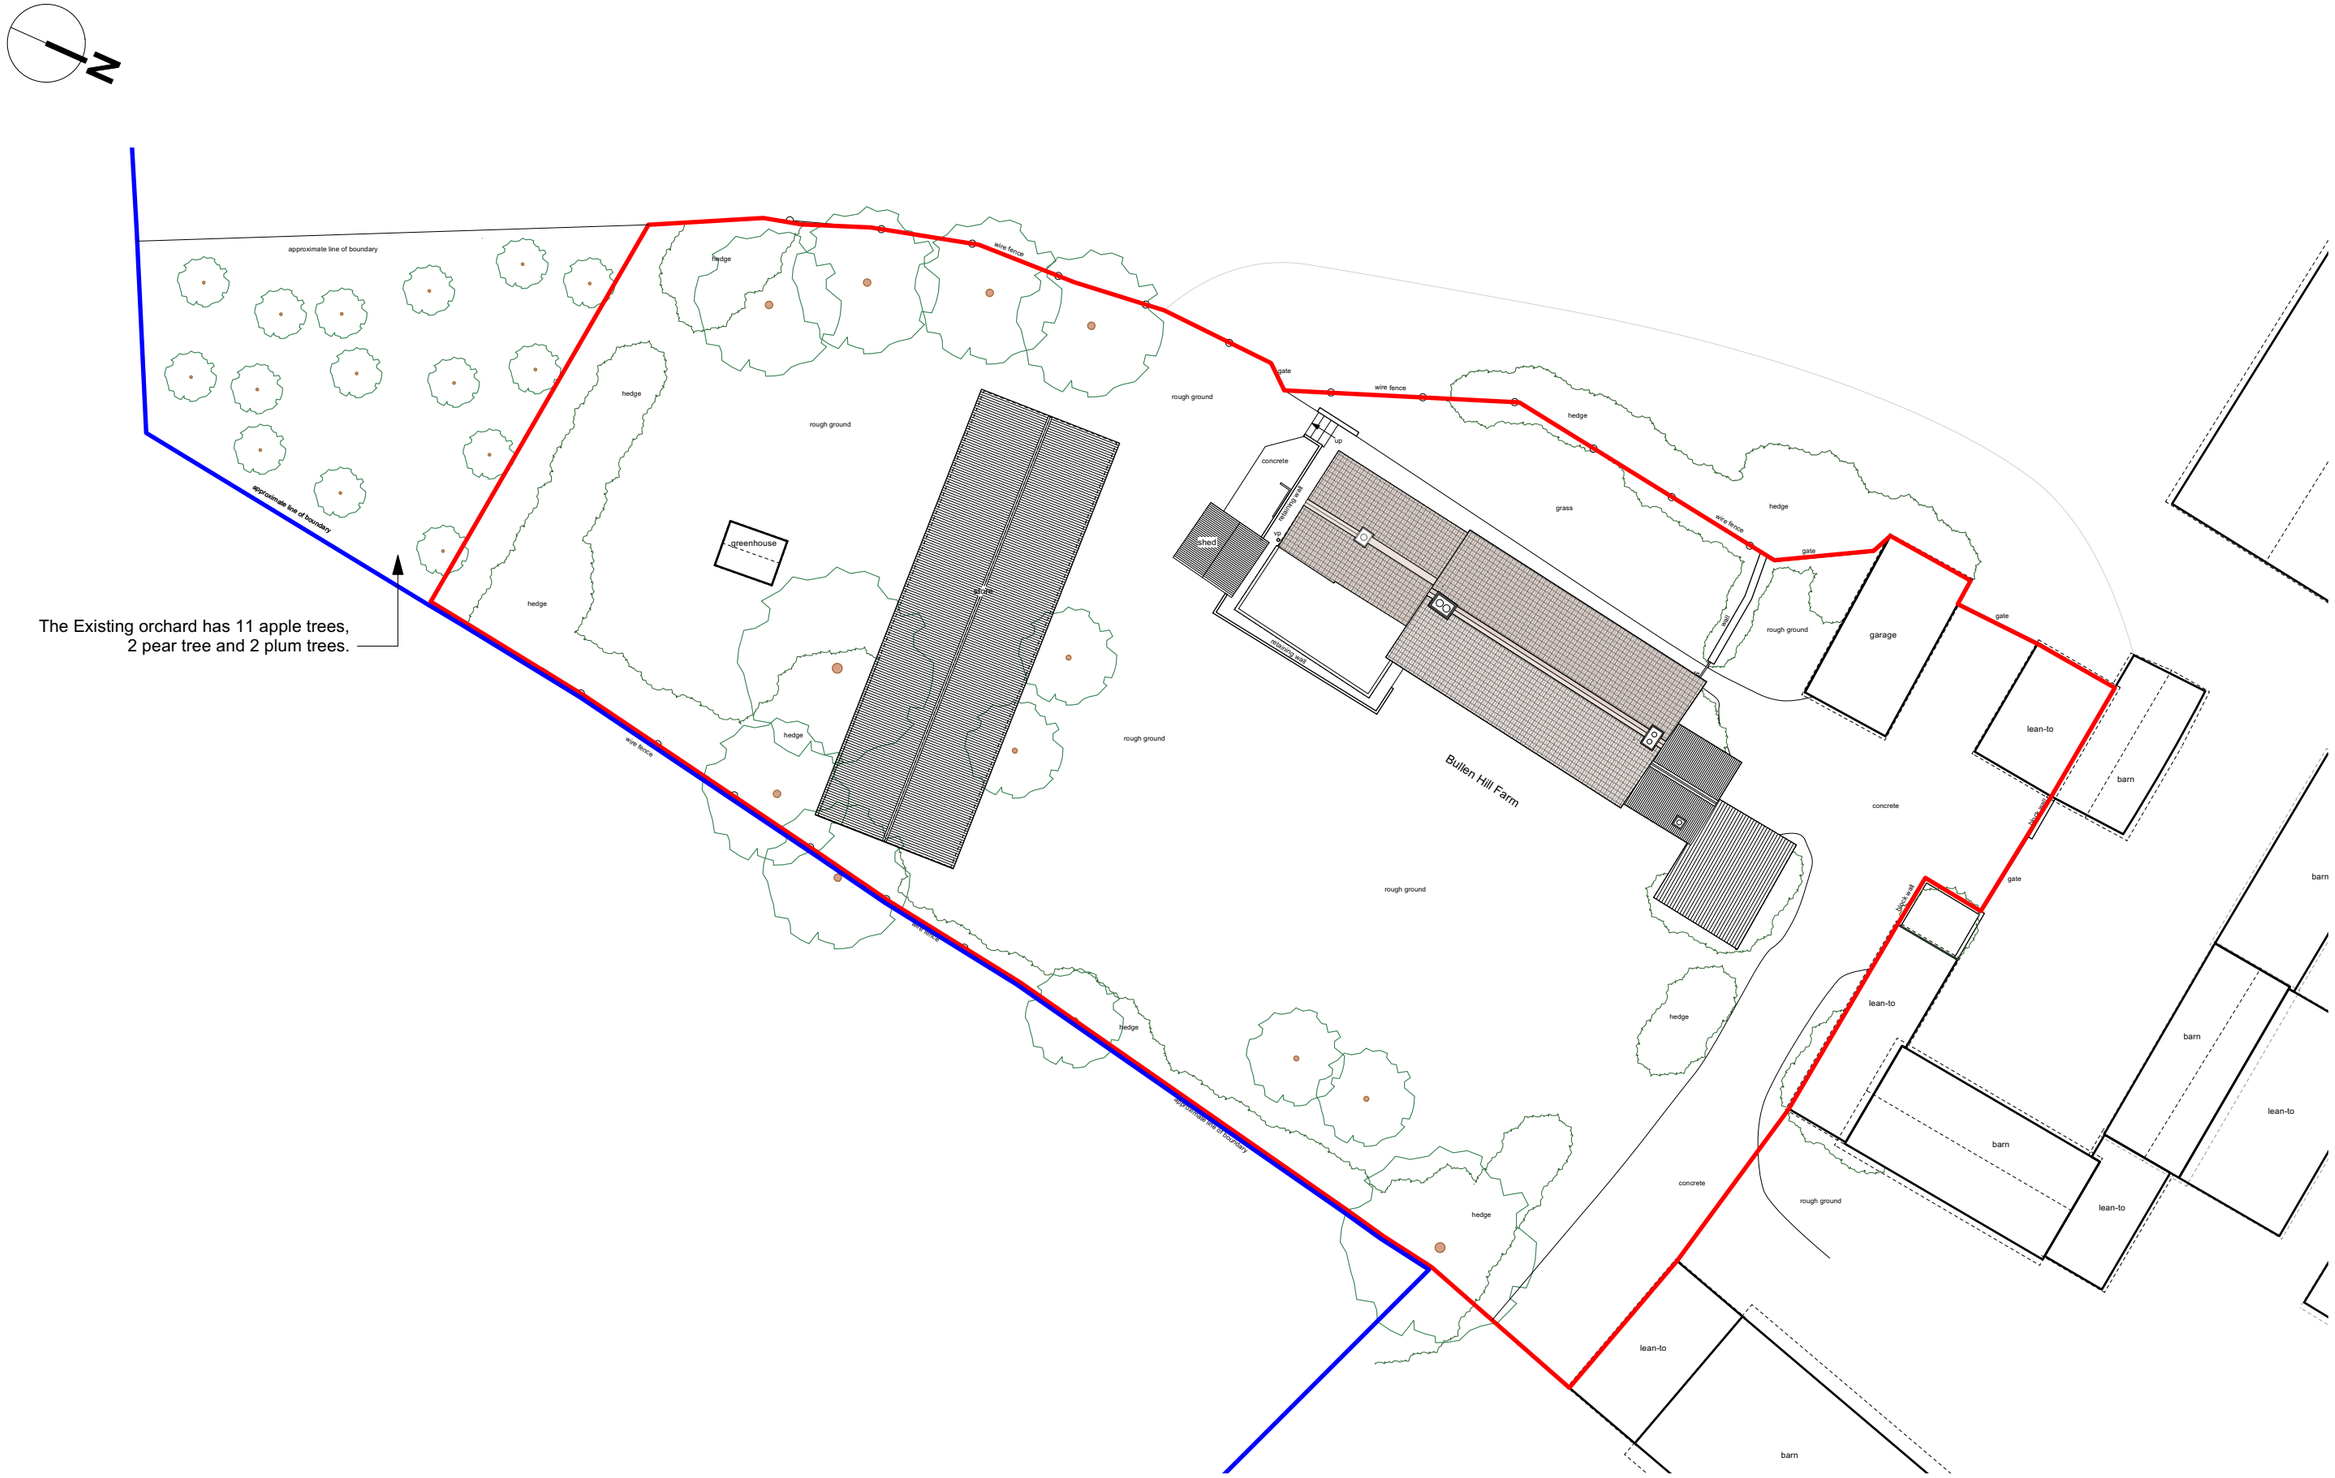

EX. SITE PLAN 1:250

1:250 0 1 2 3 4 5 10 m

No.	Date	Revision Notes

Sheet Title	Project Title		Status	Scale	Date	Drawn By	Project ID
Site Plan	James and Emily Greening	Bullen Hill Farm, BA14 6DY	PLANNING	1:200 @ A3	18/08/2021	SW	PL02A