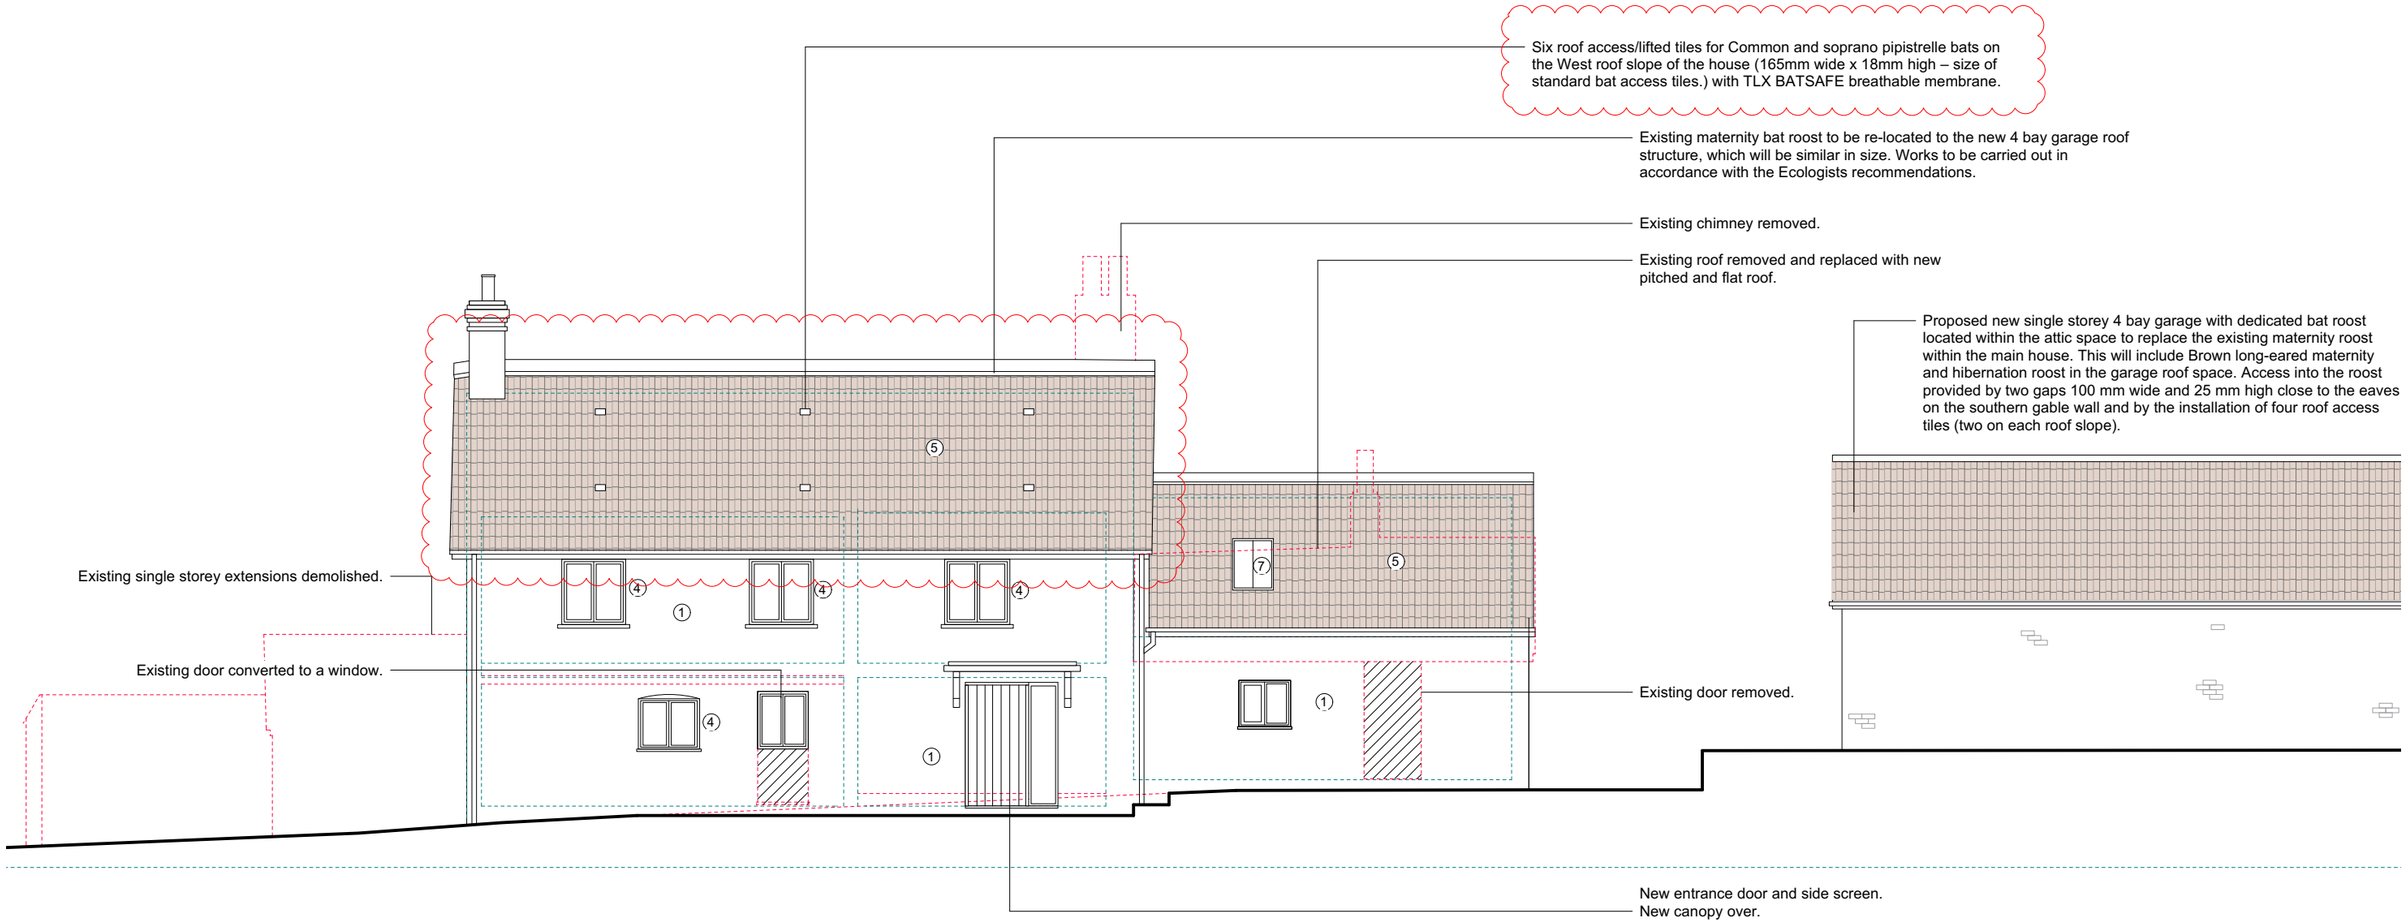

PROP. WEST ELEVATION 1:100

Materials

1. Render
2. Brickwork
3. Rubble stone
4. UPVC Windows & doors
5. Clay tile roof
6. Single ply flat roof
7. Roof light
8. Solar Panel

1:100 0 1 2 3 4 5 m

Sheet Title	Project Title		Status	Revision Notes				
Proposed elevations	James and Emily Greening Proposed refurbishment and extension	Bullen Hill Farm, BA14 6DY	PLANNING	No.	Date	Scale	Drawn By	Project ID
						1:100 @ A3	SW	PL15B
						Date		
						13/02/24		