
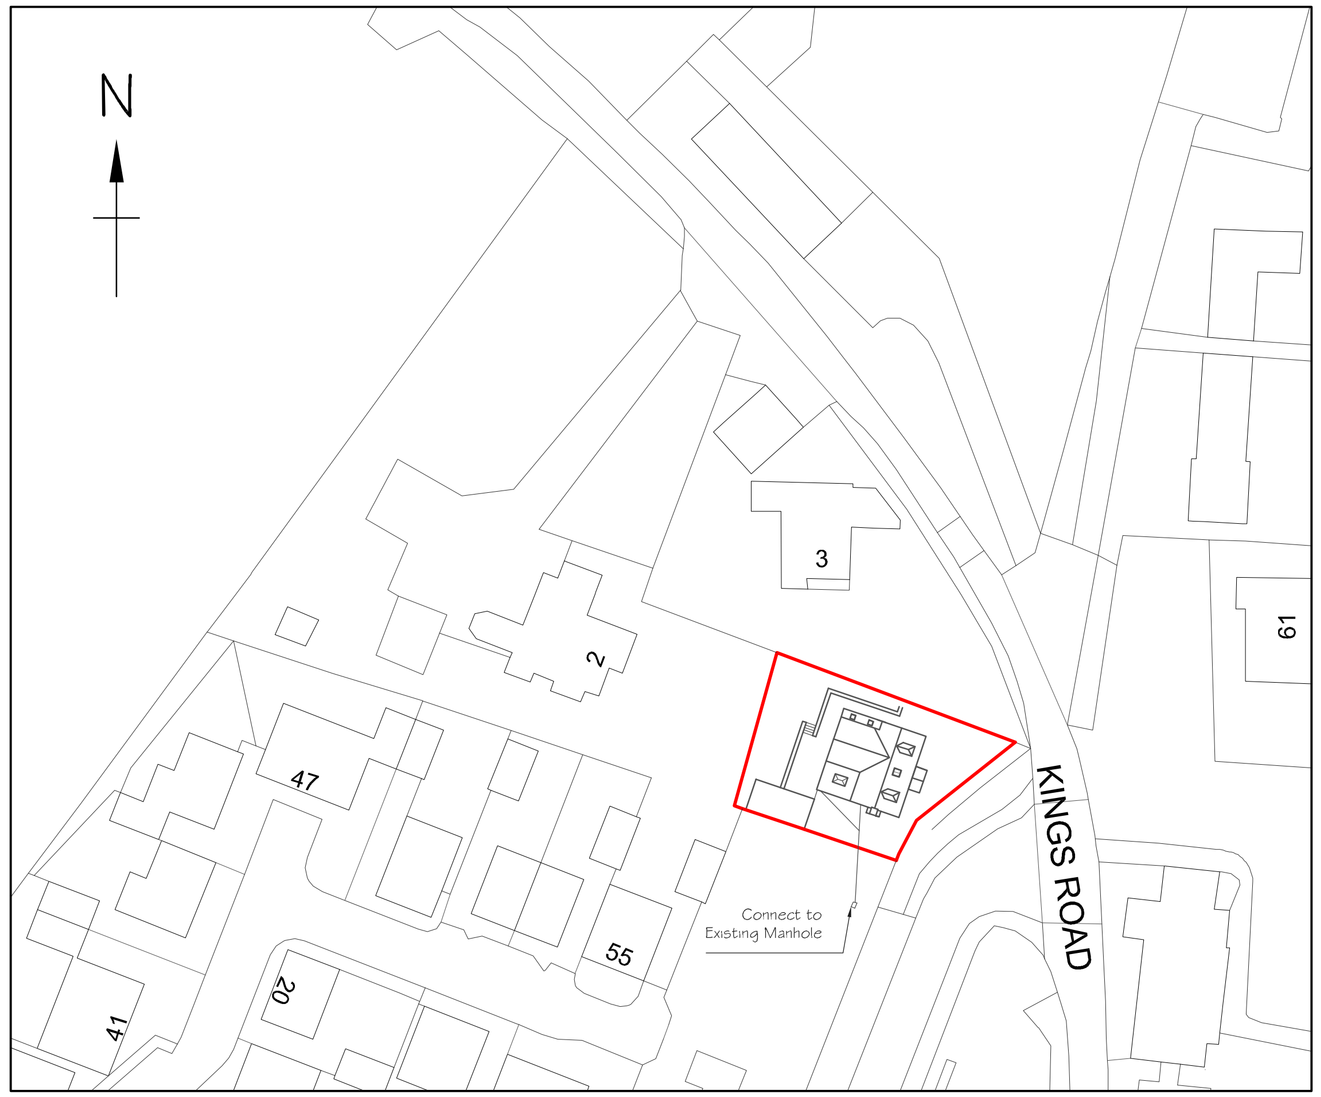


Ordnance Survey, (c) Crown Copyright 2023. All rights reserved. Licence number 100022432


BLOCK PLAN

Scale 1:500

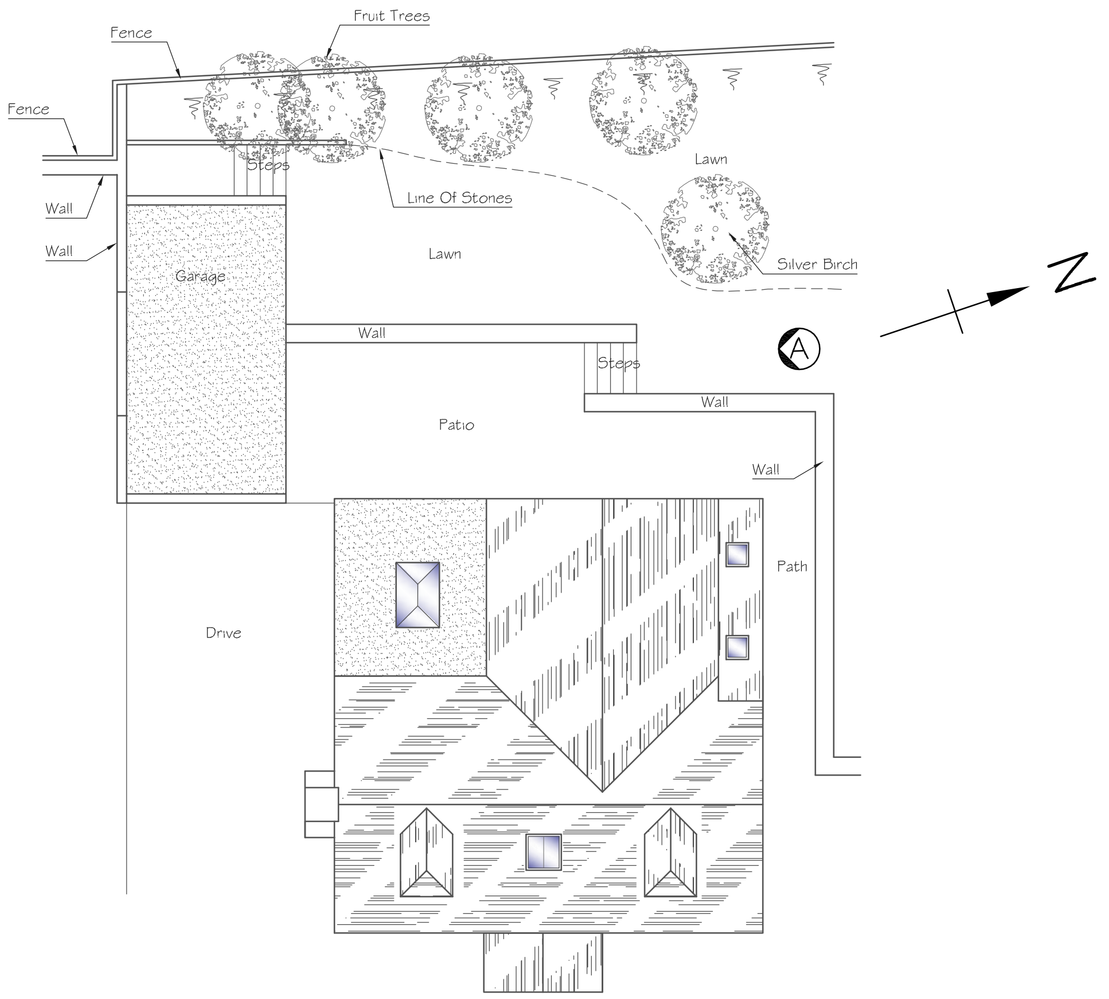

SECTION THROUGH GARDEN

Scale 1:50

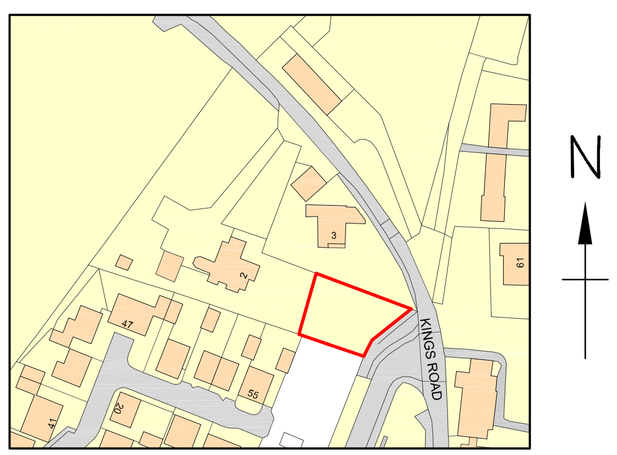


Ordnance Survey, (c) Crown Copyright 2023. All rights reserved. Licence number 100022432

LOCATION PLAN

Scale 1:1250

N

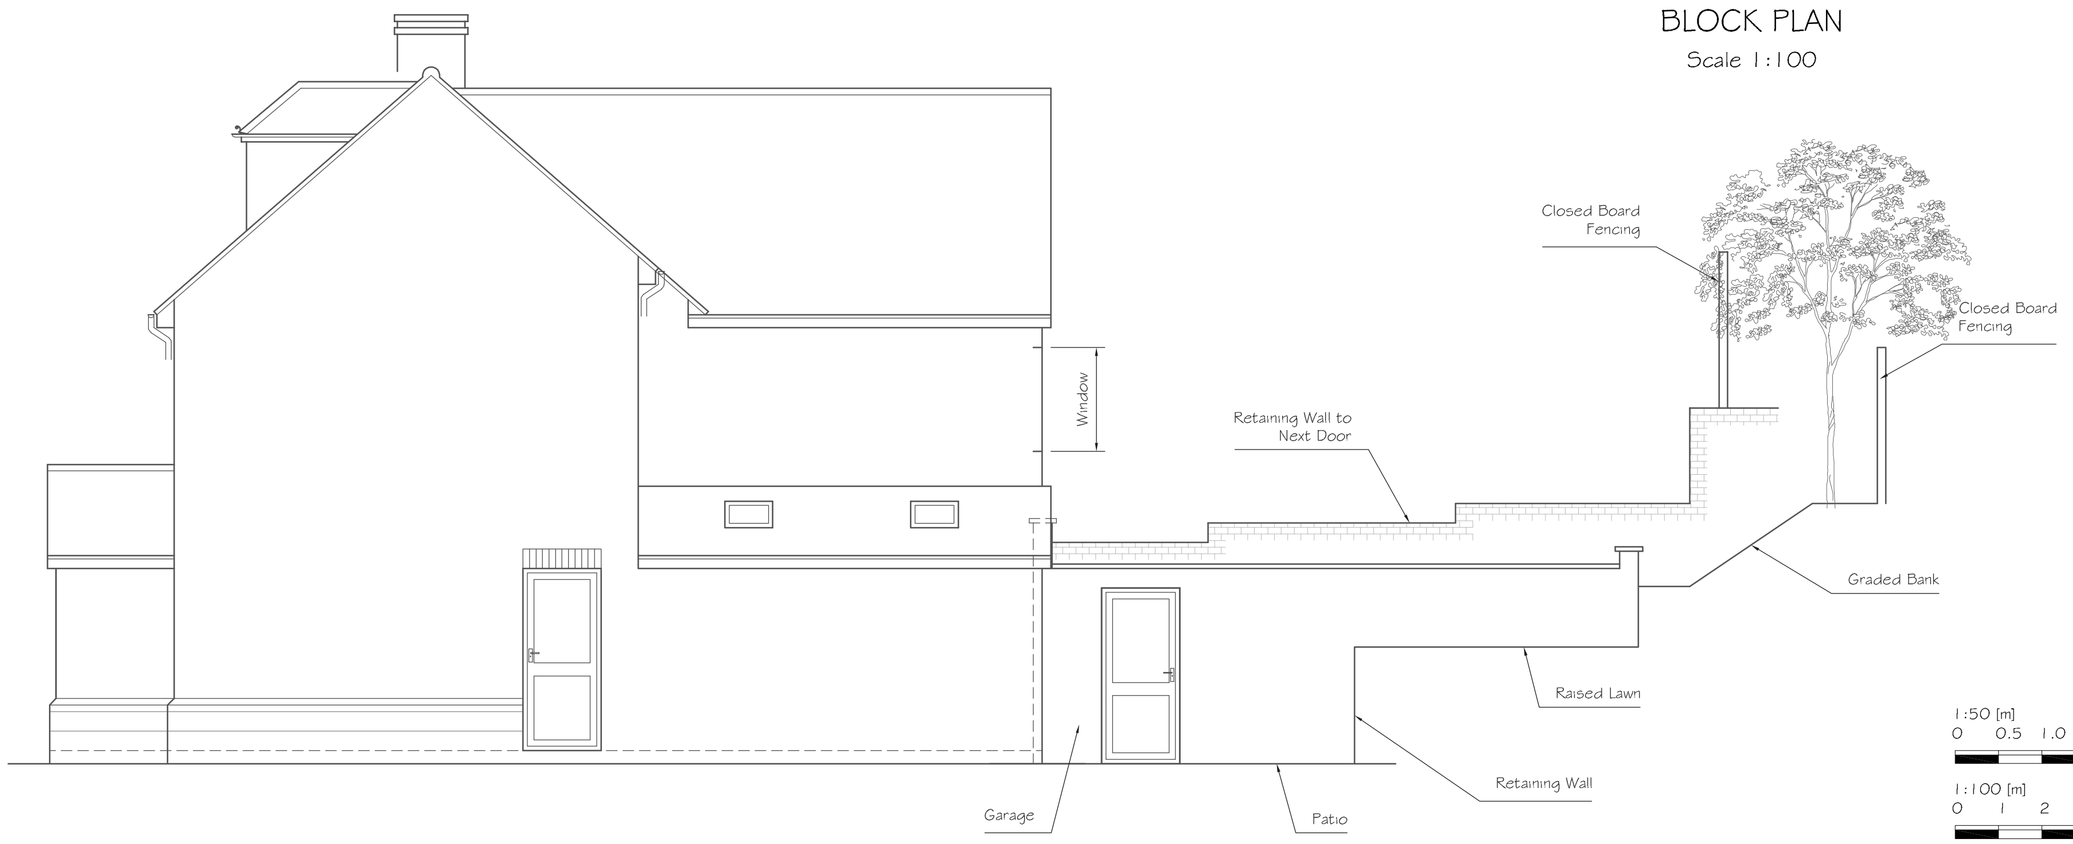

'VIEW A' SHOWING LEVELS

Scale 1:50

BLOCK PLAN

Scale 1:100

1:50 [m]
0 0.5 1.0 1.5 2.0 2.5

1:100 [m]
0 1 2 3 4 5

1:500 [m]
0 5 10 15 20 25

1:1250 [m]
0 20 40 60

Alex Dawson
www.addraughting.co.uk
alex@addraughting.co.uk
01672 511412
07791 341698

59 Barrow Close
Marlborough
Wiltshire
SN8 2BE

AD DRAUGHTING
ARCHITECTURAL SERVICES

Client

JOSH ANDREWS

Job Title

HOUSE AT:
NEW 4 BEDROOM DWELLING ON INFILL LAND TO THE SOUTH EAST OF THE BEECHES, 2 KINGS ROAD, EASTERTON

Drawing Title

LOCATION AND BLOCK PLANS

Scale AS SHOWN

Date 29/02/2024 Drawn AD

Drawing No. 1373-02 Rev E

841 x 594 A1