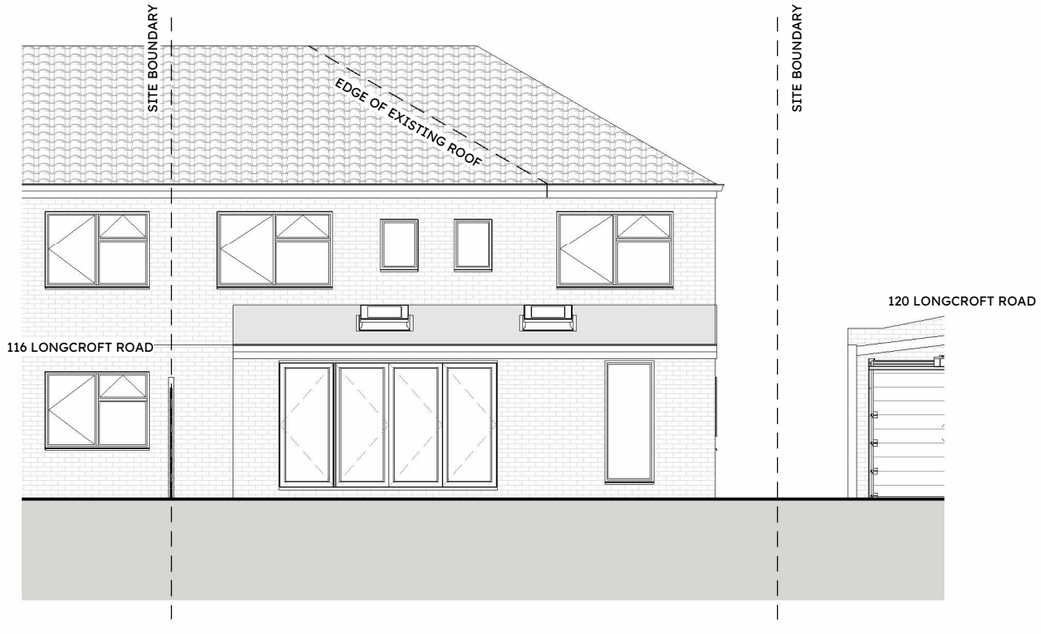

3 - SOUTH WEST-PROPOSED

1 : 100

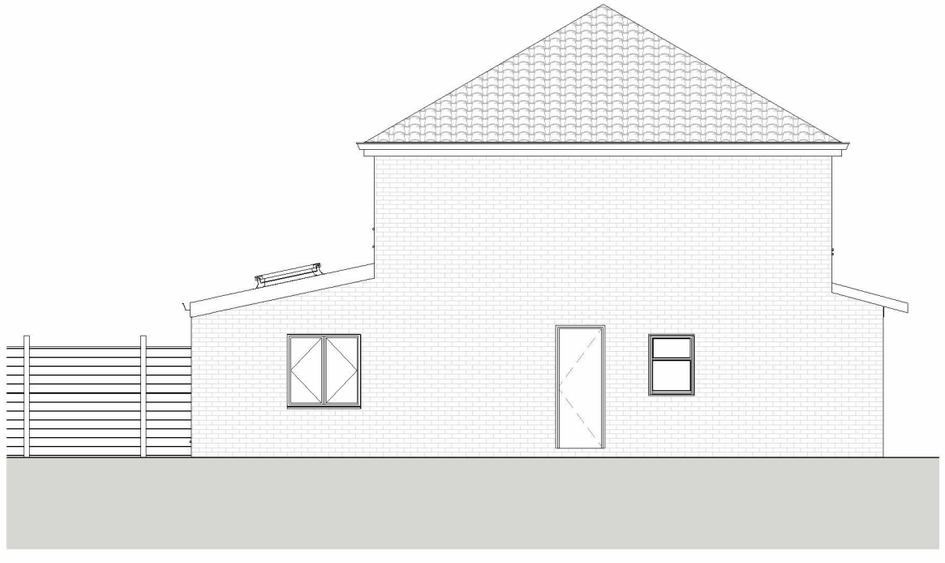

2 - SOUTH EAST-PROPOSED

1 : 100

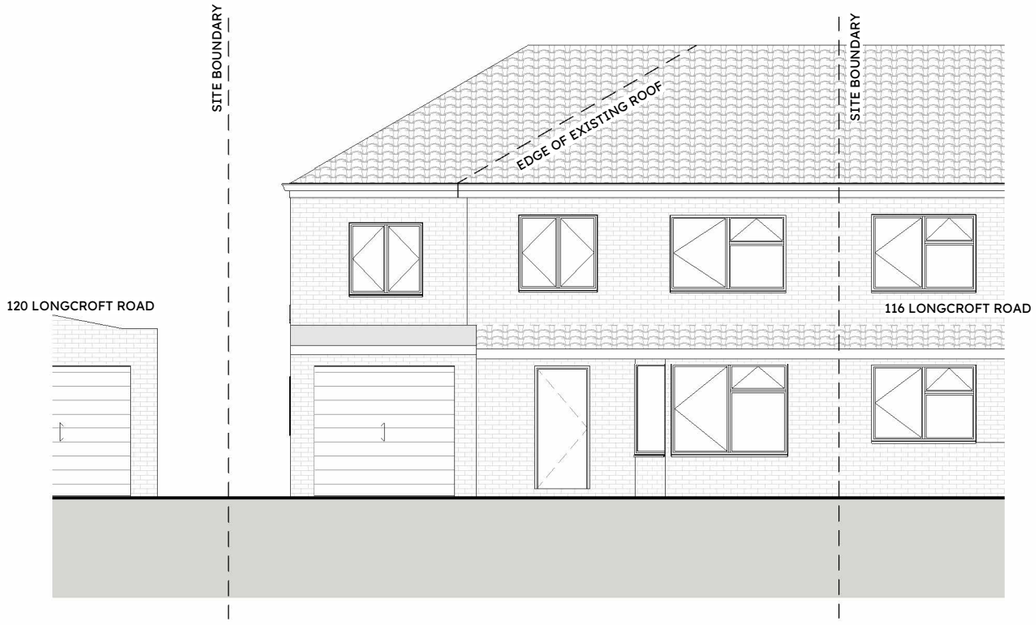

1 - NORTH EAST-PROPOSED

1 : 100

Scale 1:100

1m 10m

118 LONGCROFT ROAD

PROPOSED ELEVATIONS

PROJECT NUMBER	2360
DRAWING NUMBER	20
REVISION	P3
DATE	26/02/2024 16:24:14
DRAWN BY	AA
CHECKED BY	ERT
SCALE @ A3	1 : 100

bright studio

DO NOT SCALE. USE ONLY FIGURED DIMENSIONS UNLESS FOR PLANNING PURPOSES.

ALL DIMENSIONS AND SETTING OUT ARE TO BE CHECKED ON SITE PRIOR TO STARTING WORK. REPORT ANY DISCREPANCIES IMMEDIATELY.

THIS DRAWING IS NOT TO BE USED FOR EITHER THE VALUATION OR PURCHASE OF A PROPERTY OR BUILDING SITE.

COPYRIGHT BRIGHT STUDIO ARCHITECTS LIMITED.