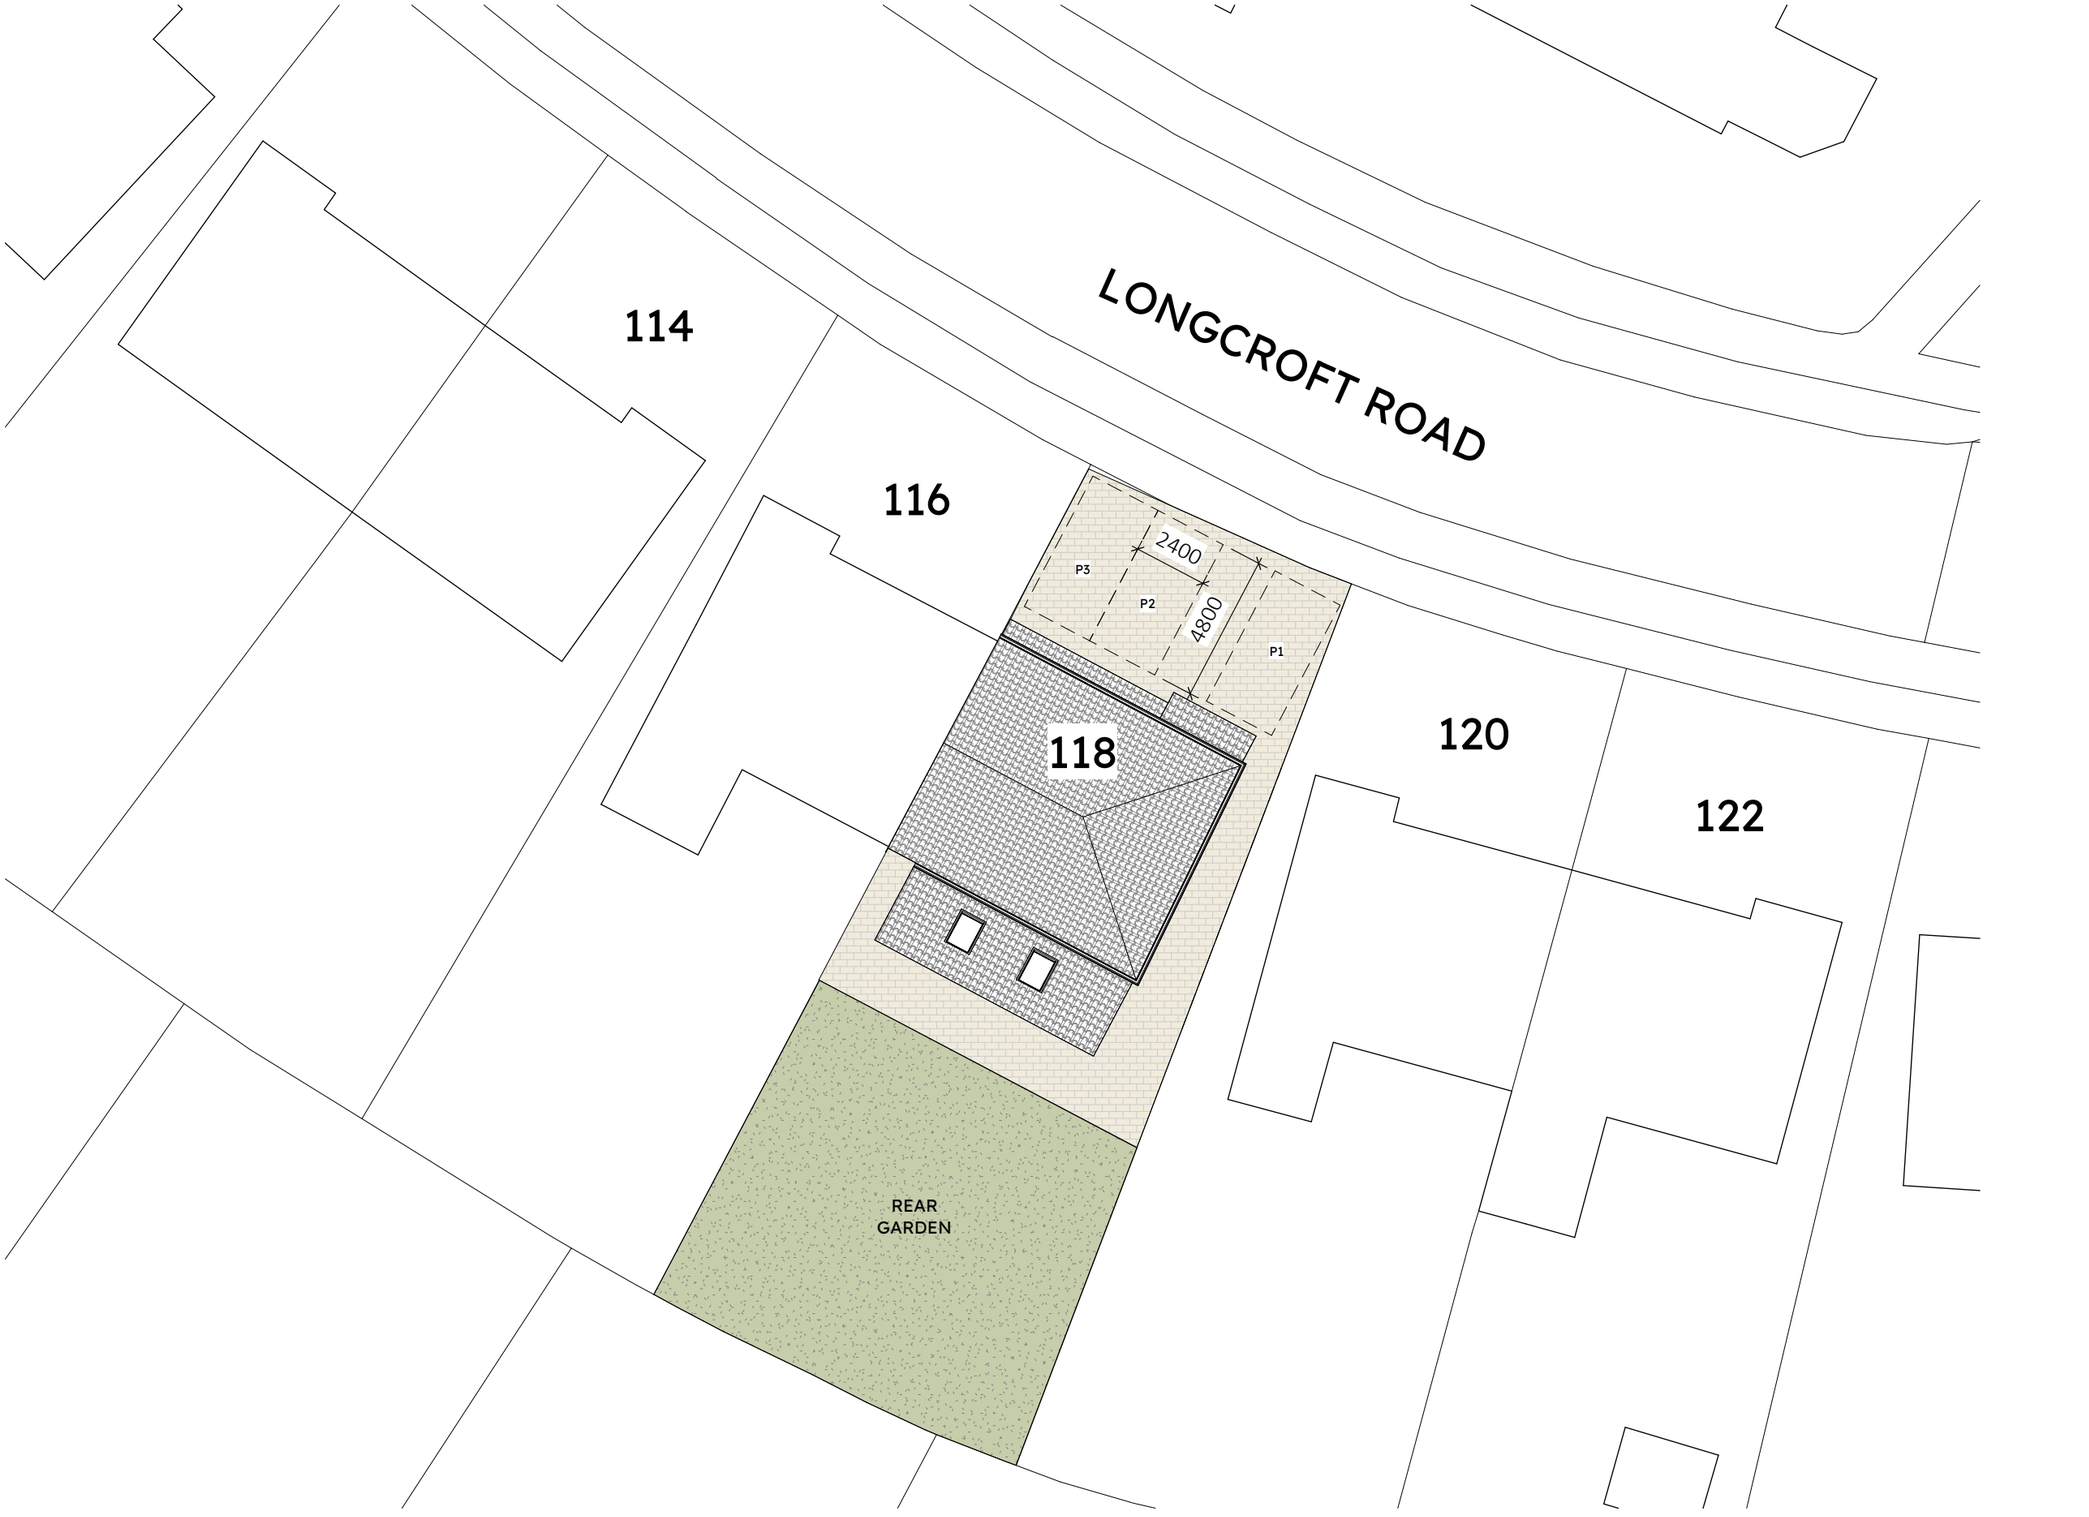

1 - 03 Block Plan Proposed

1 : 200

Scale 1:200

5m 20m

N

118 LONGCROFT ROAD

SITE PLAN - PROPOSED

PROJECT NUMBER	2360
DRAWING NUMBER	10
REVISION	P2
DATE	01/03/2024 10:53:25
DRAWN BY	AA
CHECKED BY	ERT
SCALE @ A3	1 : 200

bright studio

DO NOT SCALE. USE ONLY FIGURED DIMENSIONS UNLESS FOR PLANNING PURPOSES.

ALL DIMENSIONS AND SETTING OUT ARE TO BE CHECKED ON SITE PRIOR TO STARTING WORK. REPORT ANY DISCREPANCIES IMMEDIATELY.

THIS DRAWING IS NOT TO BE USED FOR EITHER THE VALUATION OR PURCHASE OF A PROPERTY OR BUILDING SITE.

COPYRIGHT BRIGHT STUDIO ARCHITECTS LIMITED.