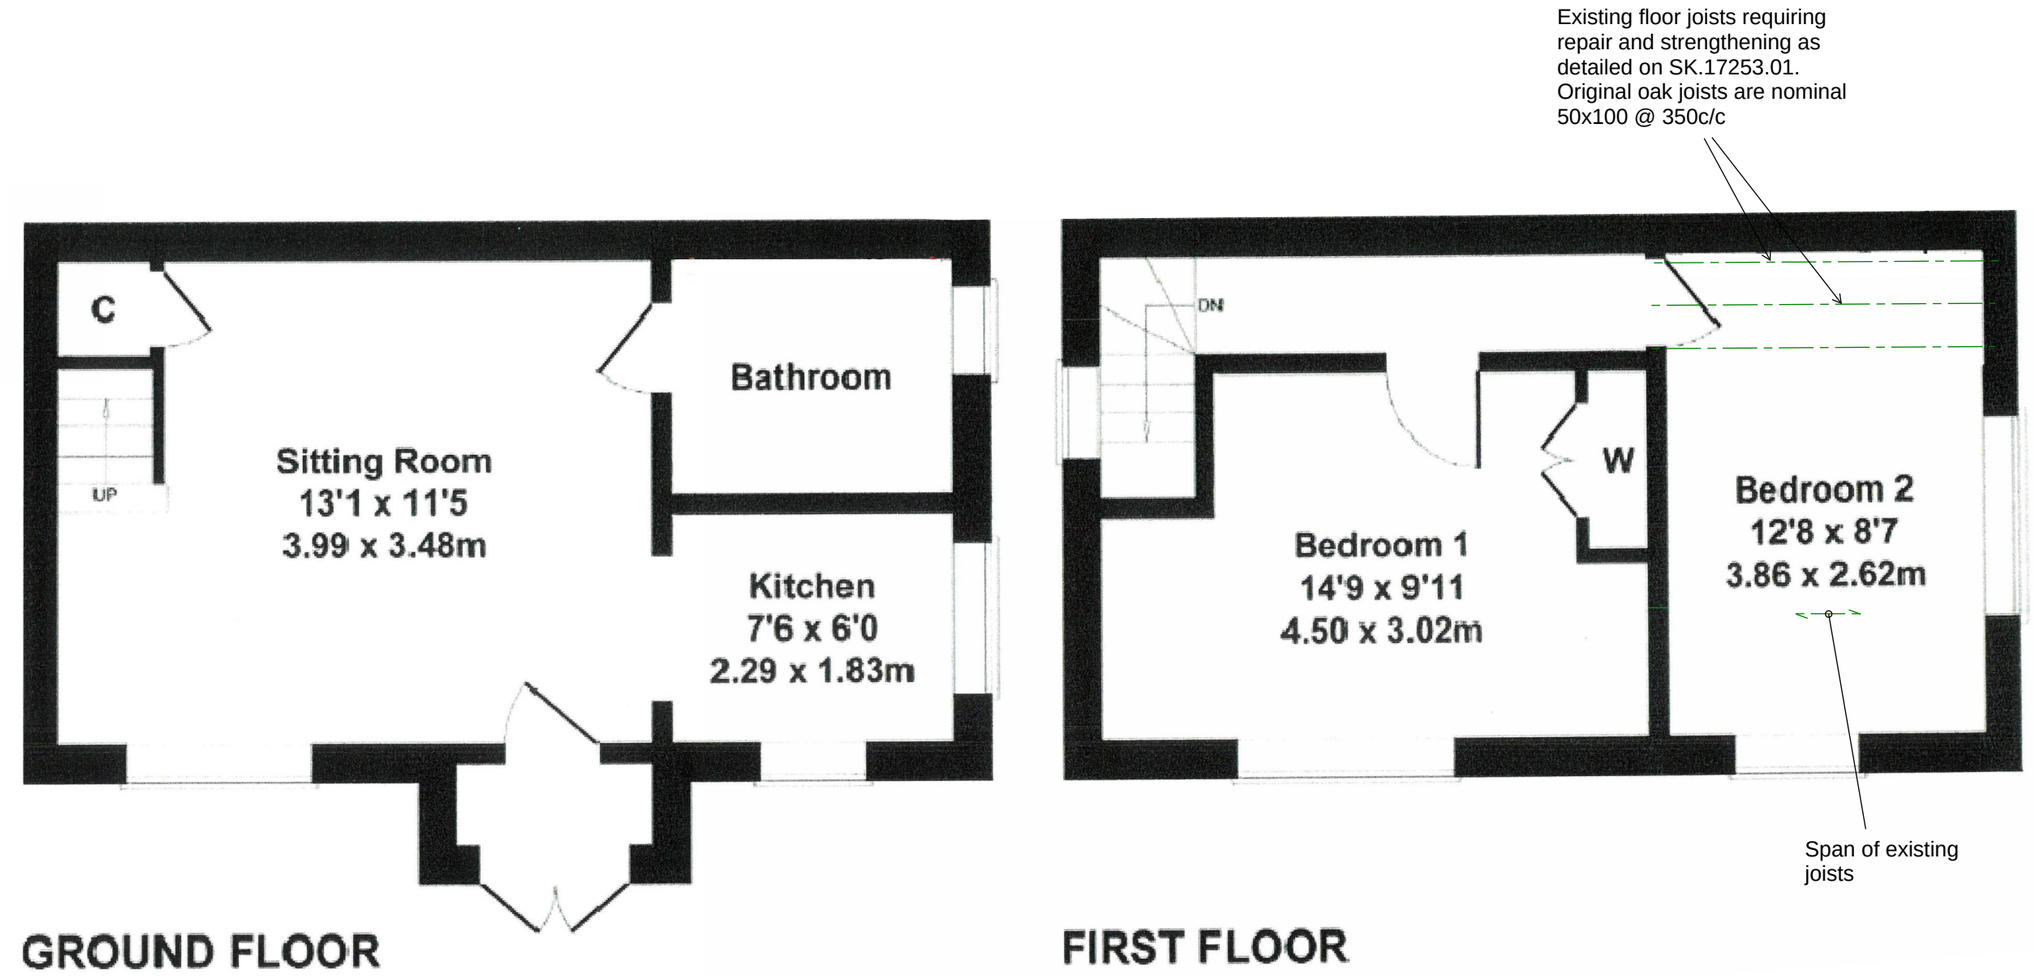

FLOOR PLANS
(Approx. 1 - 50 @ A3)

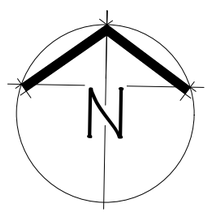

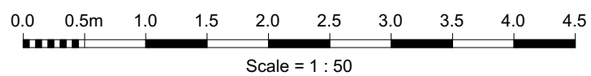

SHEPHERD'S COTTAGE, BRATTON.
Eastern Bedroom Floor Repairs
SK.17253.02 Feb. 2024

PCA