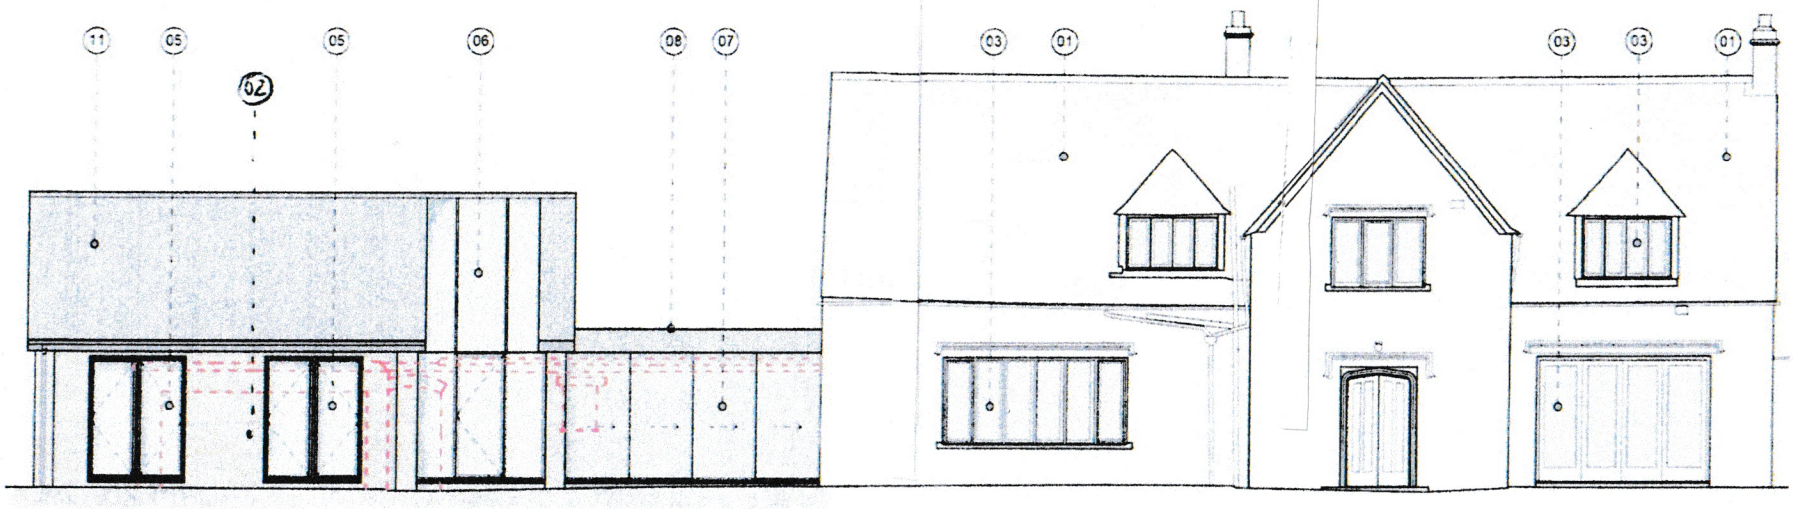

Proposed West Elevation

Scale 1:100

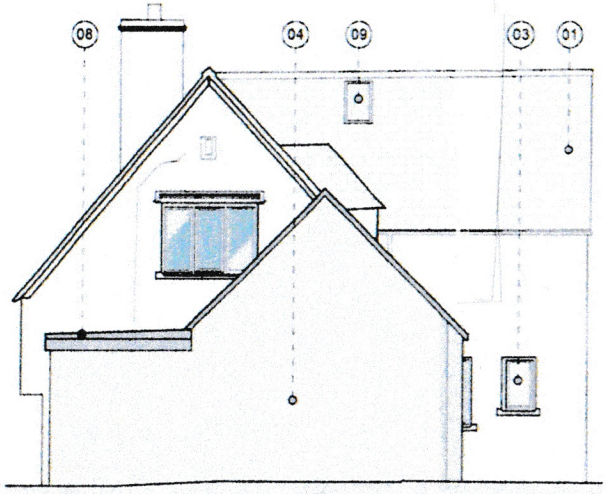

Proposed North Elevation

Scale 1:100

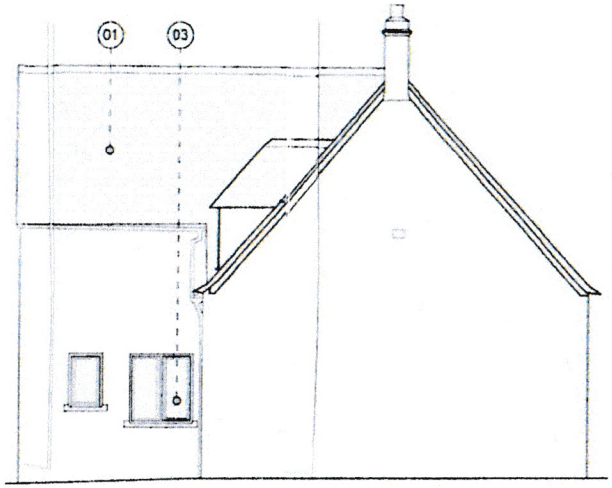

Proposed South Elevation

Scale 1:100

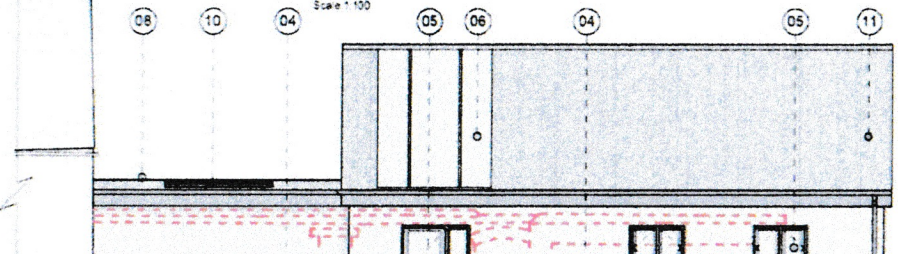

GENERAL NOTES:

1) do not scale from this drawing except for planning purposes
2) all dimensions to be checked on site by the contractor
3) report all omissions and/or errors to NDM Collins Architects
4) all dimensions in millimetres unless otherwise stated
5) if in doubt contact administrator for clarification
6) all drawings are copyright of NDM Collins Architects

MATERIALS

01 Stone slate roof tiles
02 Render
03 Crittal/ Timber windows & doors
04 Render
05 PPC Aluminium doors & windows
06 Patent Glazing
07 Frameless Glass Curtain doors
08 Single ply membrane flat roof
09 Conservation rooflight
10 Rooflight
11 Standing seam roof

REV	DATE	DESCRIPTION
A	01.11.22	Stone slate roof changed to standing seam

JOB TITLE

Proposed Extension

Manor Barn, Bath Road, Corsham, Wiltshire, SN13 0HU

DRAWING TITLE

Proposed Elevations

First issued	07.10.22
Scale	1:100 @ A3
Job code	22-048
Status	PL
Drawing number	P-300
Revision	A
Drawn by:	CB
Checked by:	JH