P3-Buildi

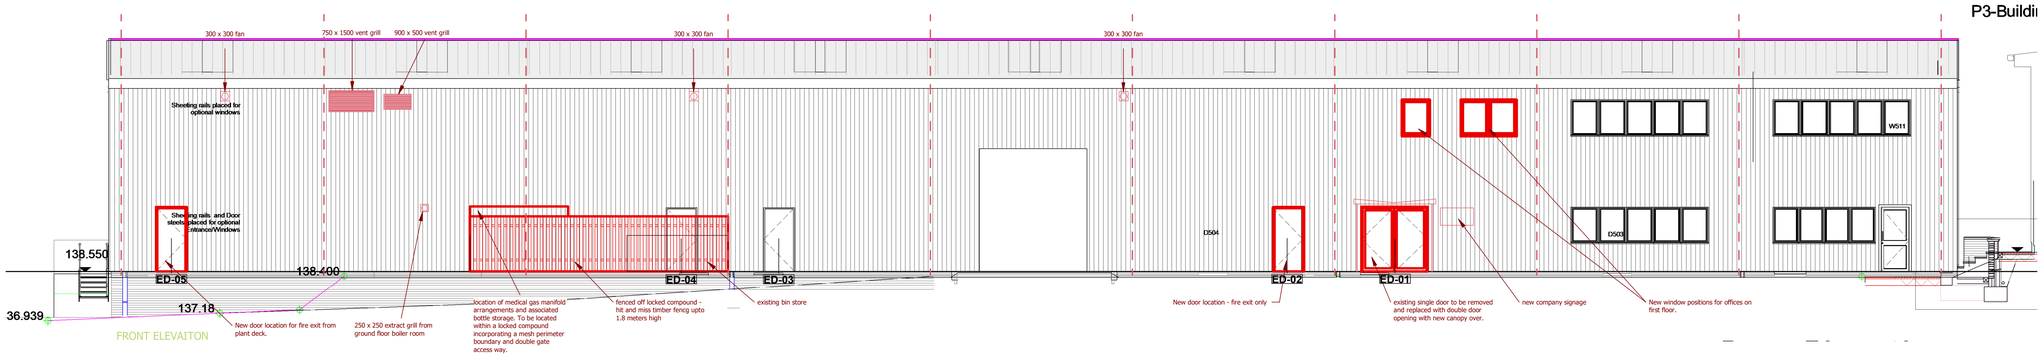

FRONT ELEVAITON

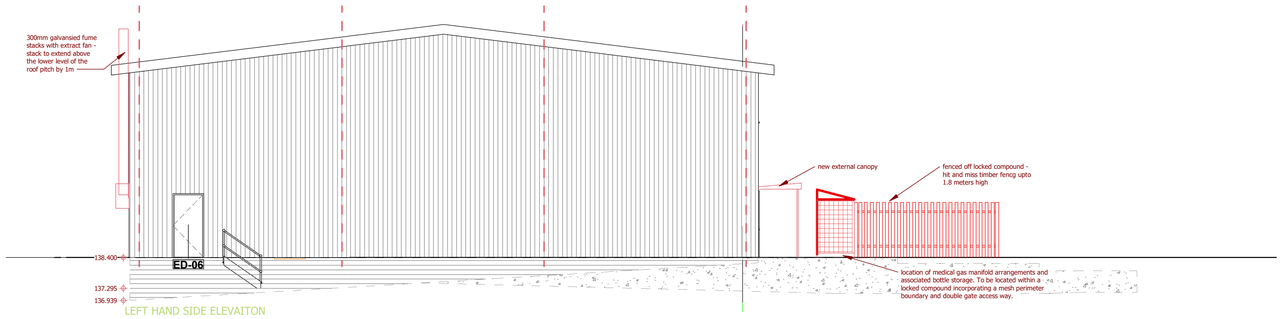

LEFT HAND SIDE ELEVAITON

P3-Building Three

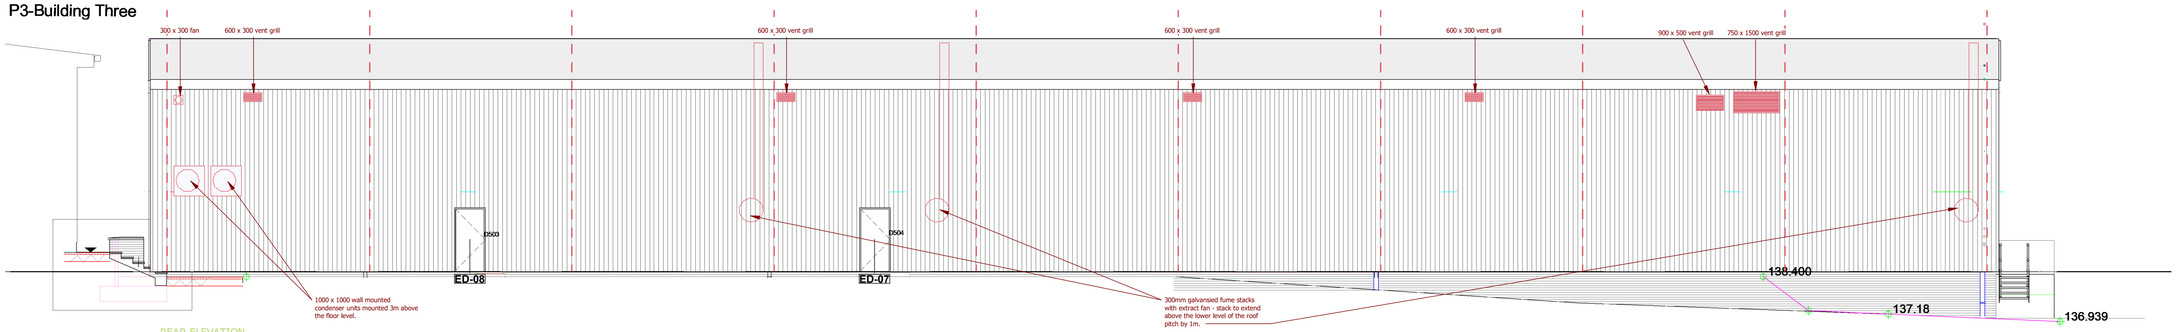

REAR ELEVATION

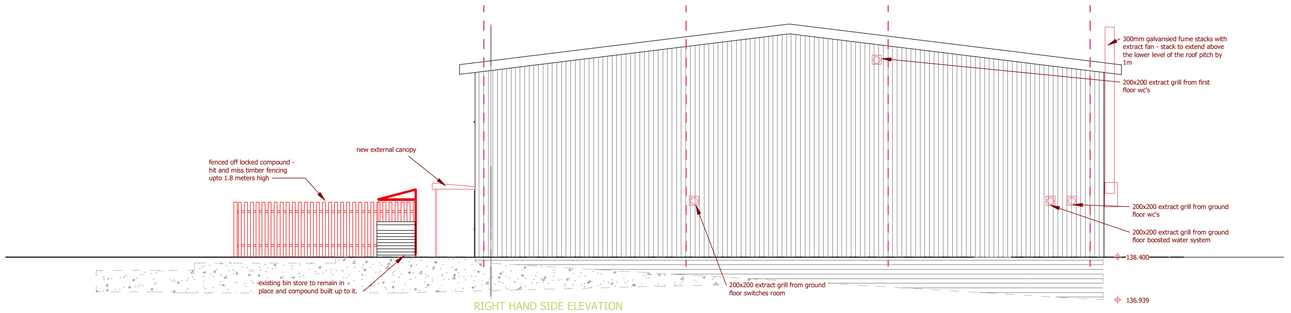

RIGHT HAND SIDE ELEVAITON

Regulations:
All new glazing to comply with the requirement N1 and N2 Building Regulations.

All new fire safety means of warning and escape to comply with the requirement B1 Building Regulations and BS9999.

Project Revisions:
A- 26/10/23 LM
Partition and layout tweaks based on client comments
B- 30/10/23 LM
Additional door into the first floor mothball space added
C - 10/11/23 LM
Existing entrance door to remain and to be locked. Additional detail added to specification.
D - 16/11/23 LM
Lab 6 and wash prep room positions swapped. Door swing adjustments and architectural drawing amends
E - 1/12/23 LM
Existing door positions amended following survey, partition amends to suit. Equipment amendments.
F - 15/12/23 LM
Cleaners cupboard doors opened inwards, additional design items added.
G - 02/01/24 LM
Ductwork update, wall around lift added to first floor. Design finishes amendments to doors and flooring.
H - 01/01/24 LM
Updates to ceilings, furniture and tea points
I - 28/02/24 LM
Roof line amended to as built.

Sheet Revisions:
A- 17/11/23 LM
Gas cage and fenced off compund noted on elevation

B- 14/12/23 LM
Gas cage and fenced off compund noted on side elevations.

C- 20/02/24 LM
Gas cage and fenced off compound proposal updated.

D- 28/02/24 LM
Roof line amended to as built

McFeggan Brown
1290 Park Avenue, Aztec West, Almondsbury, Bristol, BS32 4SG
Telephone | 01275 464 220
Web | www.mcfegganbrown.co.uk
Email | sales@mcfegganbrown.co.uk

Client: Project Scaffold

Site: Corsham Business Park

Title: BUILDING ELEVATIONS

As PROPOSED

Drawing Issue: Concept

Date: 18/10/23 | Drawn By: LM / SW
Scale: 1-100 @ A1 | Checked By:
Project No: 4643 | Rev: I | Sheet: 005 D | Floor: Ground

All dimensions to be checked on site before work commences.

All drawings and written material herein constitute the original works of the designer, and may not be duplicated, used, or disclosed without the written consent of McFeggan Brown.

0 1 2 3 4 5 10
GRAPHIC SCALE: 1:100