© The copyright of this drawing remains with Pro Vision and may not be reproduced in any form without prior written consent. Contains public sector information licensed under the Open Government Licence v3.0.


The plan shown here is for the purpose of supporting a planning application only. Only scale from this drawing for the purposes of determining a planning application. Do not scale from this drawing for construction purposes.

The proposal presented here is subject to review by specialist consultants, and is to be read in conjunction with all relevant specialist's drawings and information where available. Any discrepancies between this and any other consultant's drawings and information should be reported to Pro Vision immediately.

Legend

- Red Line Boundary
- Artificial Unvegetated, Unsealed Surface
- Developed Land; Sealed Surface
- Introduced Shrub
- Mixed Scrub
- Other Neutral Grassland
- Other Woodland; Mixed
- Non-native and Ornamental Hedgerow
- Line of Trees
- Ecologically Valuable Line of Trees
- Native hedgerow
- Large Tree
- Medium Tree
- Small Tree
- Tree with high bat potential
- Tree with moderate bat potential

0 20 40 60 80 100

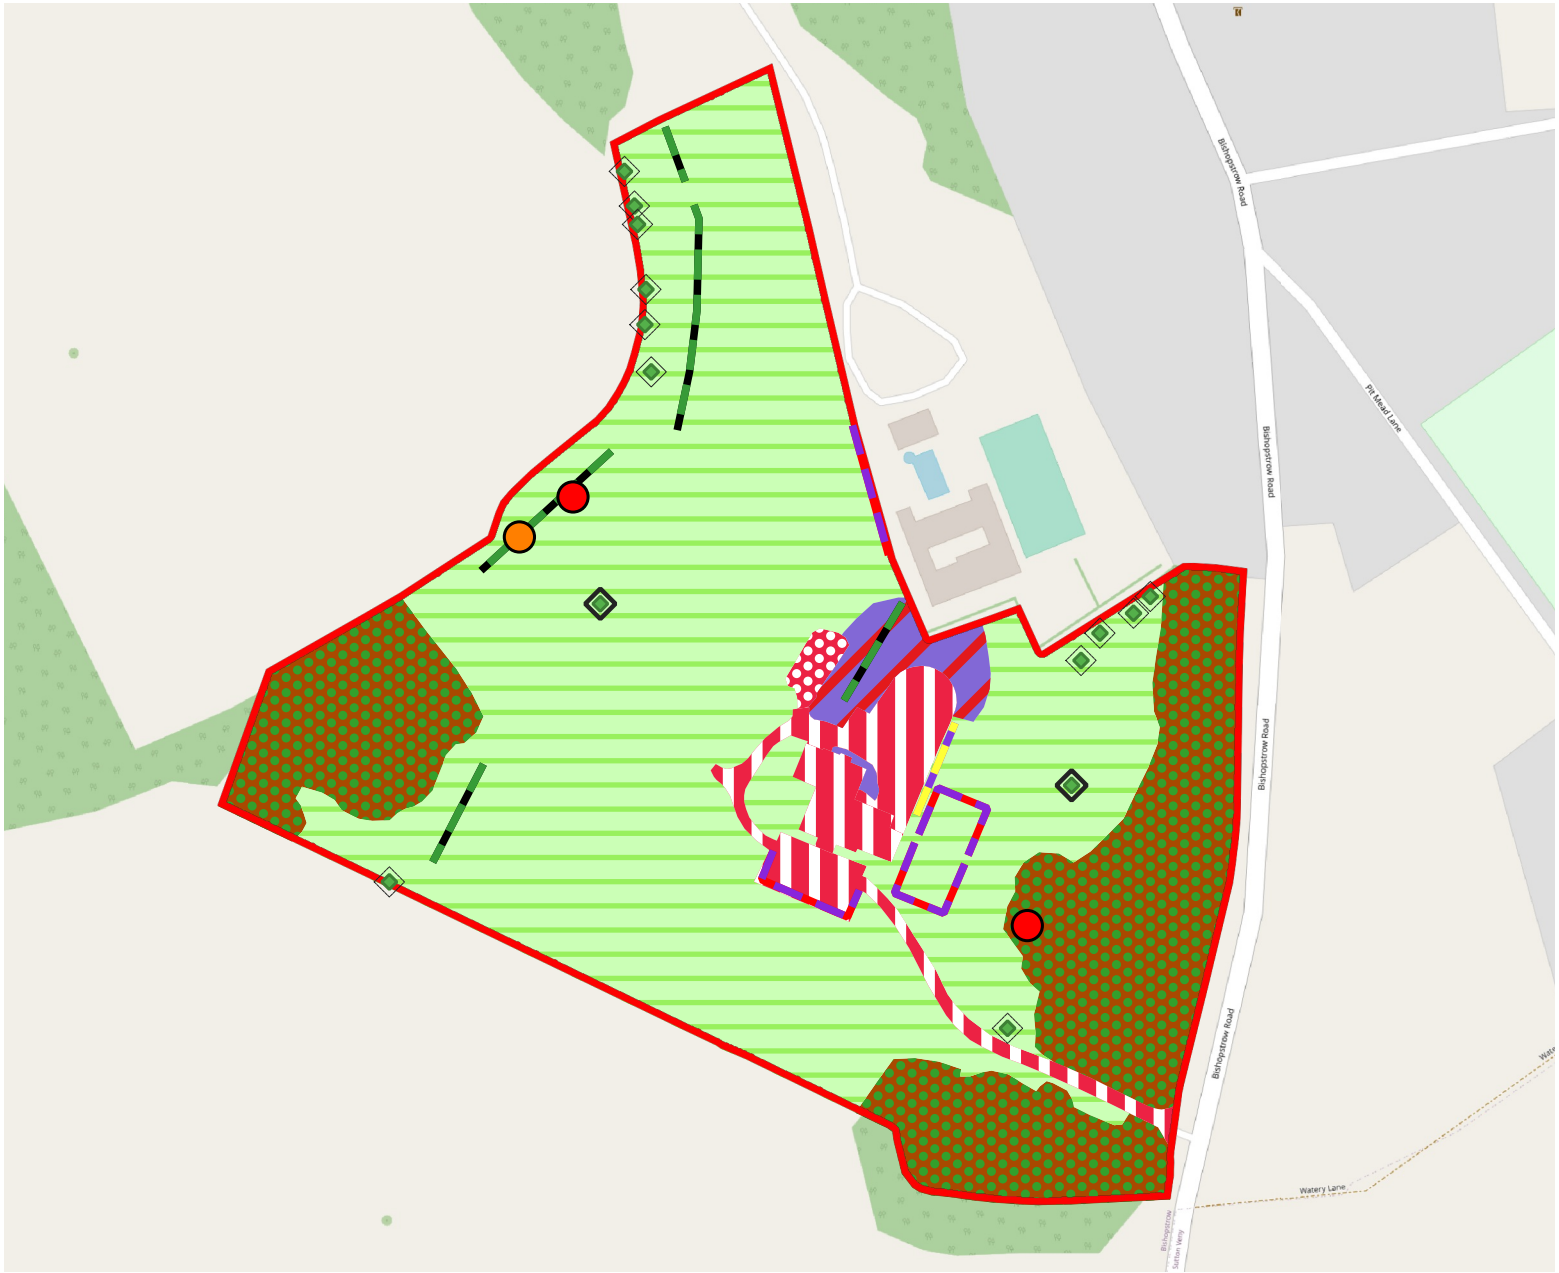

N

ISSUE	DATE	DESCRIPTION	DRAWN	CHECKED
v1	15.08.23	Map Creation	DC	AH
v2	17.08.23	Map amended to reflect additional hedgerows	AH	AH

CLIENT:	**Eastleigh Court Ltd**	
PROJECT:	**Eastleigh Court**	
DRAWING:	**Habitat Survey Map**	**1:2000**
NUMBER:	**8236-XX-E0-02**	**A4**
ISSUE:	**v2**	**17.08.23**

PRO VISION
PLANNING | ARCHITECTURE | URBAN DESIGN | ECOLOGY

www.pro-vision.co.uk