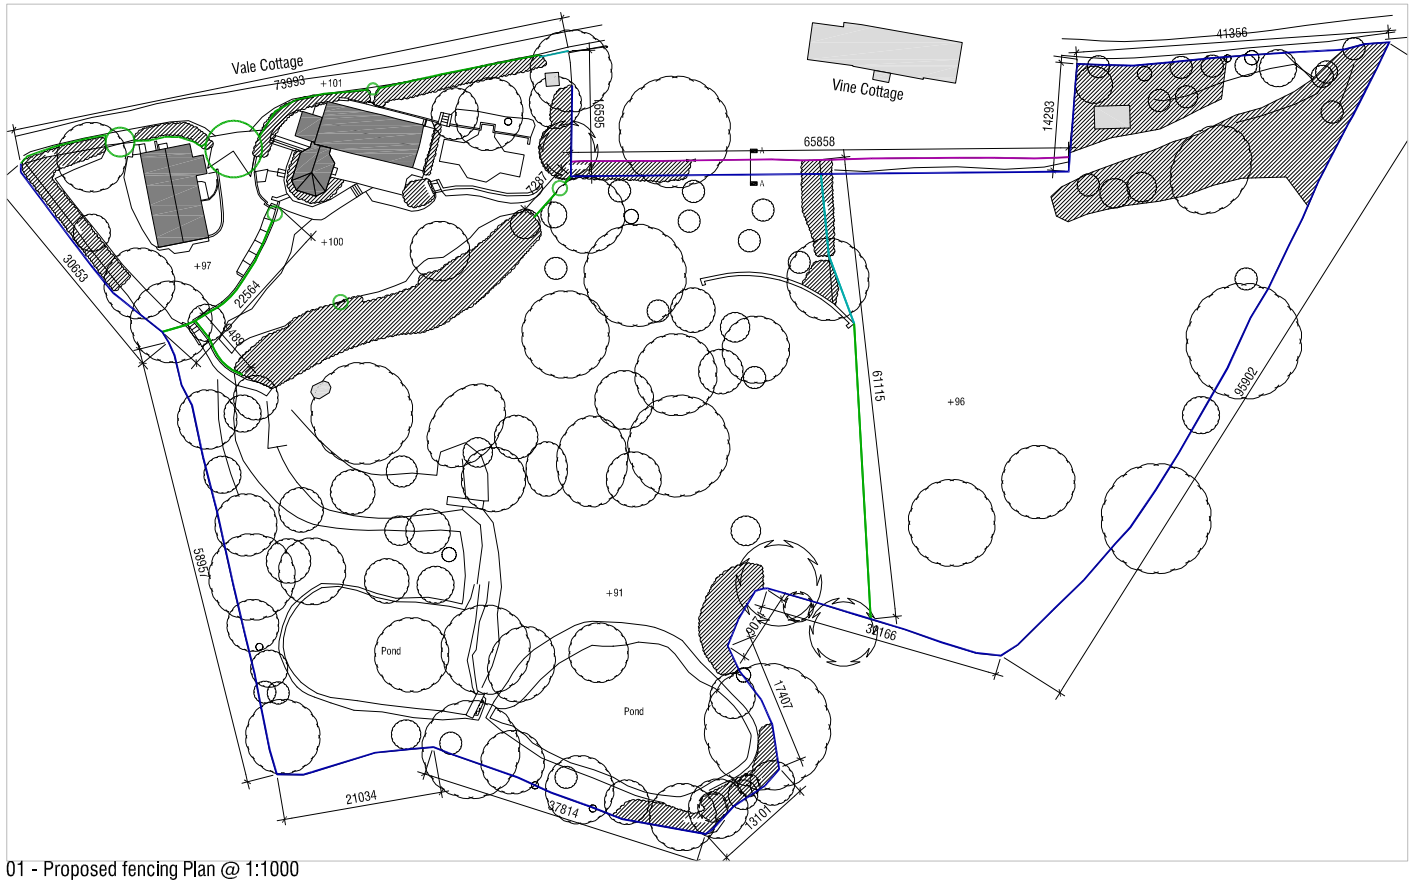

01 - Proposed fencing Plan @ 1:1000

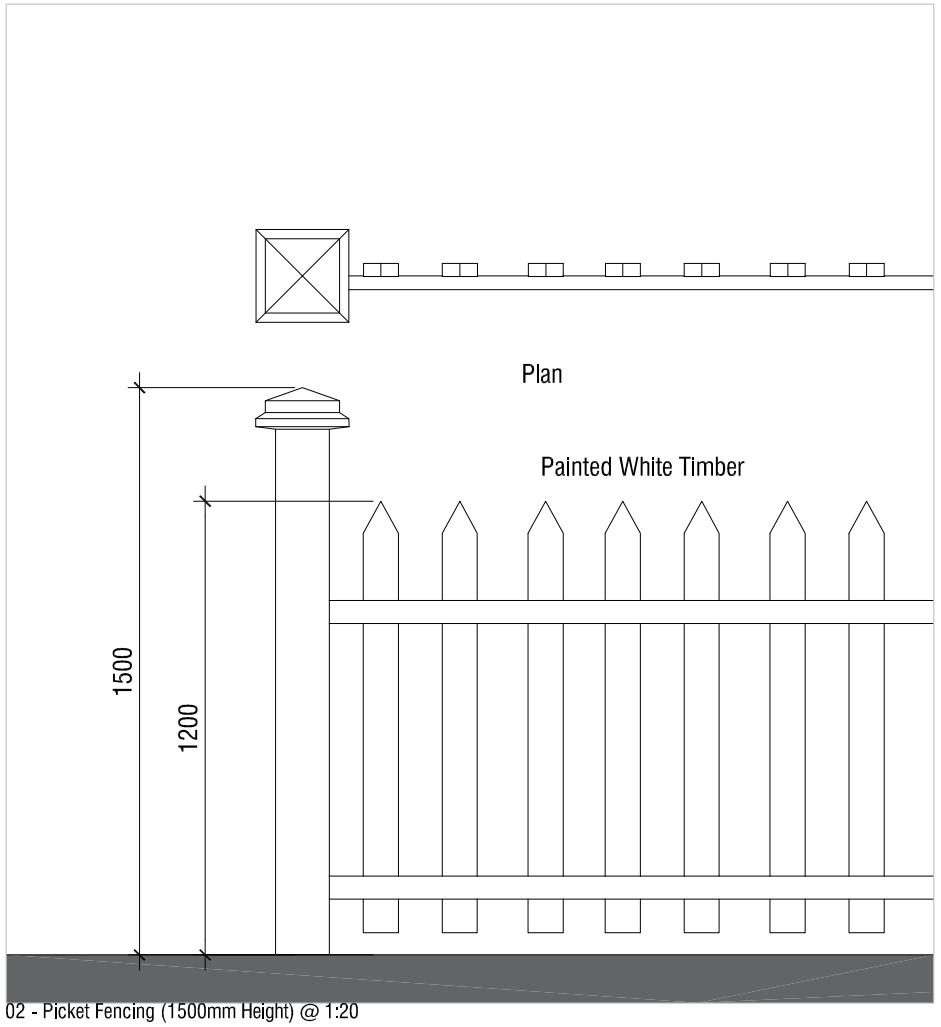

02 - Picket Fencing (1500mm Height) @ 1:20

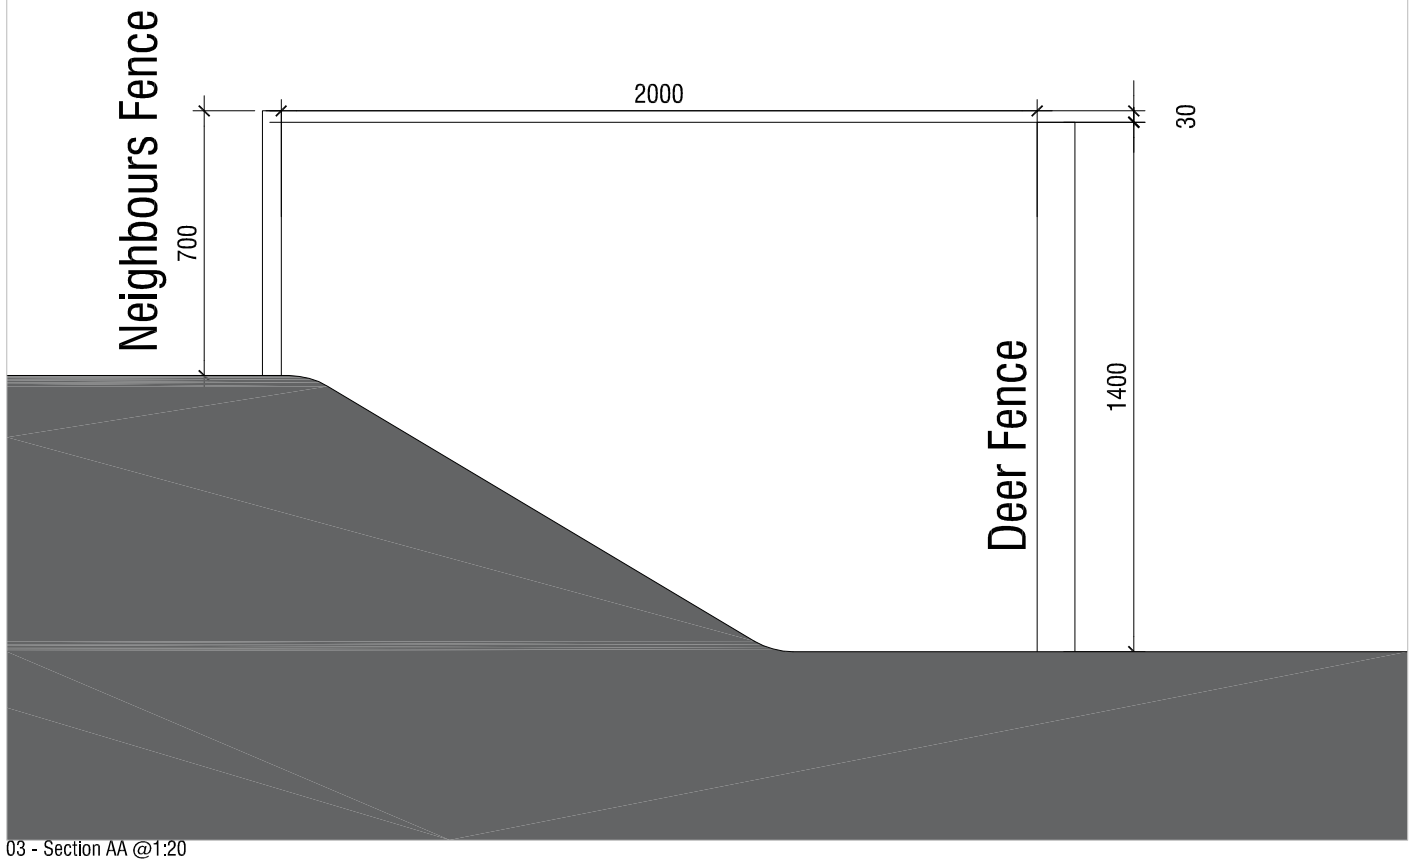

03 - Section AA @1:20

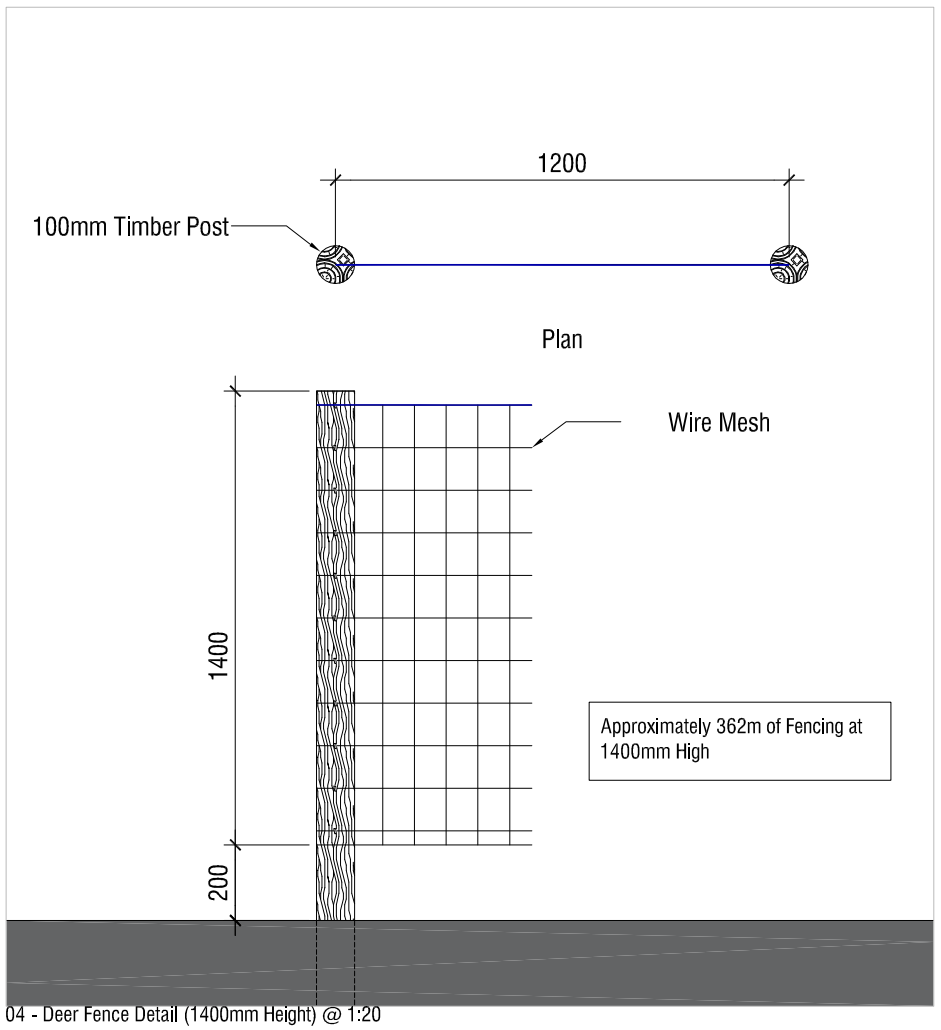

04 - Deer Fence Detail (1400mm Height) @ 1:20

Fence Key

- 1400mm High Deer Fencing
- Picket Fencing
- Existing Fence of Vale Cottage to be repaired
- Existing Neighbours Fence
- Proposed Gate (New/Replace)

The Proposed fence line on the neighbours south fence will be approximately 2000mm away, allowing for the width of a mower to be used and so that the top of the proposed deer fence is level with the neighbours fence.

N

1:20

0 0.2 0.4 0.6 0.8 1

1:1000

0 10 20 30 40 50

Rev:	Date:	Revision History:
D	07.03.24	General Amendments
C	04.01.24	General Amendments
B	21.12.23	First Issue
A	11.12.23	First Issue

ESDON ARCHITECTURE
T: 01722 680 419
M: 07810 647 790
W: info@esdon-architecture.com

Project:
23-083
Vale Cottage

	Name:	Date:		Name:	Date:
Designed by:	EE		Checked:	EE	
Drawn By:	EE		Approved:	EE	

Scale: 1:1000, 1:20 @ A3

Status: Planning

Drawing Title:
Proposed Fencing

Drawing No: 20-100

Rev: D