
TYPICAL TROUGH LIGHTING SETUP

Fascia specs: Formed aluminium fascia sign with 30mm returns finished Matt blue (RAL 5022). Individual 35mm builtup acrylic letters.

Logo specs: 'Logo' face as perspex 440 Red acrylic with returns finished to match PMS 032c. 'nationwide' to be opal acrylic faces with returns finished white. Panel secured with fixing rails to suit

LED Strip specs: 1650 Lumens per metre LED output. IP65 protected. 6000K cool white. 120 degree angle. Static 250cd/m2.


Light fitting specs: Eco-Lux 45mm aluminium extrusion with die cast aluminium end caps. Standard 300mm multi brackets.
Snap-in polycarbonate 90 degree magnifying lens diffuser.

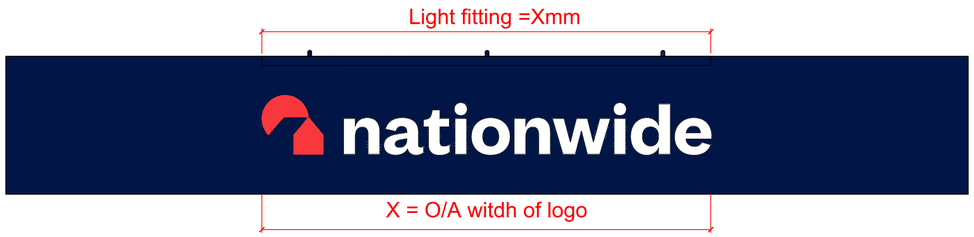

Scale: 1:20 @ A1



Scale - metres

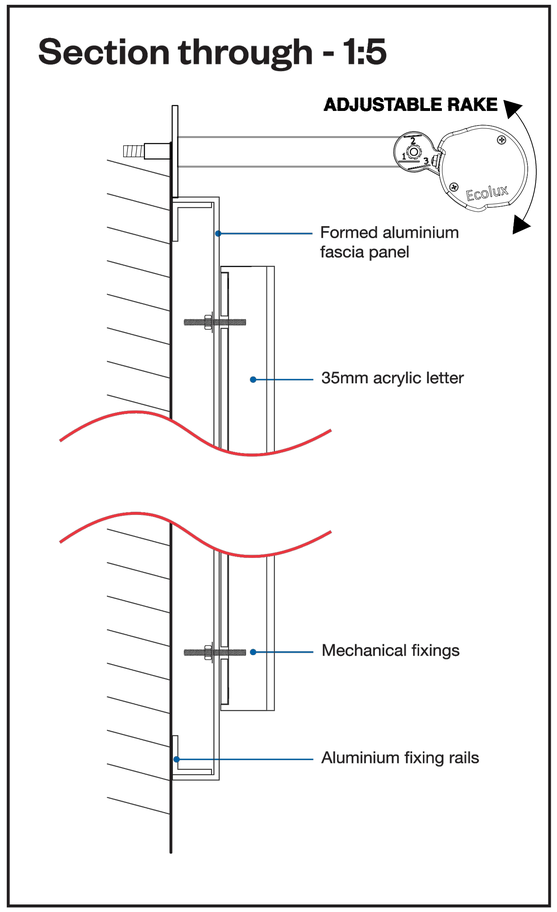


Core Red
#F9383D
0, 87, 69, 2
032 C

Core Blue
#011546
100, 90, 40, 40
282 C

NTS - Isometric view



NTS - Isometric view

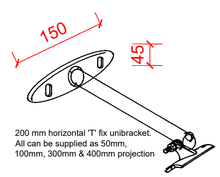

REVISIONS			
#	#		#
#	#		#
#	#		#
LETTER	DESCRIPTION		DATE

ISG
Boleyn House,
St Augustines
Business Park,
Whitstable
Kent CT5 2QJ

© This drawing remains the Copyright of Four Architecture and Design and may not be reproduced in whole or in any part without prior written permission.

NOTE:
All proprietory goods and materials are to be fitted in accordance with manufacturer's instructions. Codes of Practise and British Standards. All dimensions to be verified by the Contractor on site. Do not scale drawings, work to figured dimensions only.

ALL REFERENCES SHOULD BE READ IN CONJUNCTION WITH THE MOST CURRENT NATIONWIDE DESIGN GUIDES.

CLIENT: nationwide

Nationwide Building Society
Brand Update

BRANCH NAME & PREFIX: Typical			DRAWING TYPE: TYPICAL TROUGH LIGHTING SETUP FASCIA WITH BUILT UP LOGO			
SCALE @ A1:	SCALE @ A3:	DATE DRAWN: 06.02.2024	STATUS:	PROPERTY LOCATION CODE:	DRAWING REF NO:	REV.
DRAWN BY: HU	CHECKED BY & DATE: JNA	JOB REF:	PROPOSED	N/A	DT.00.01	/