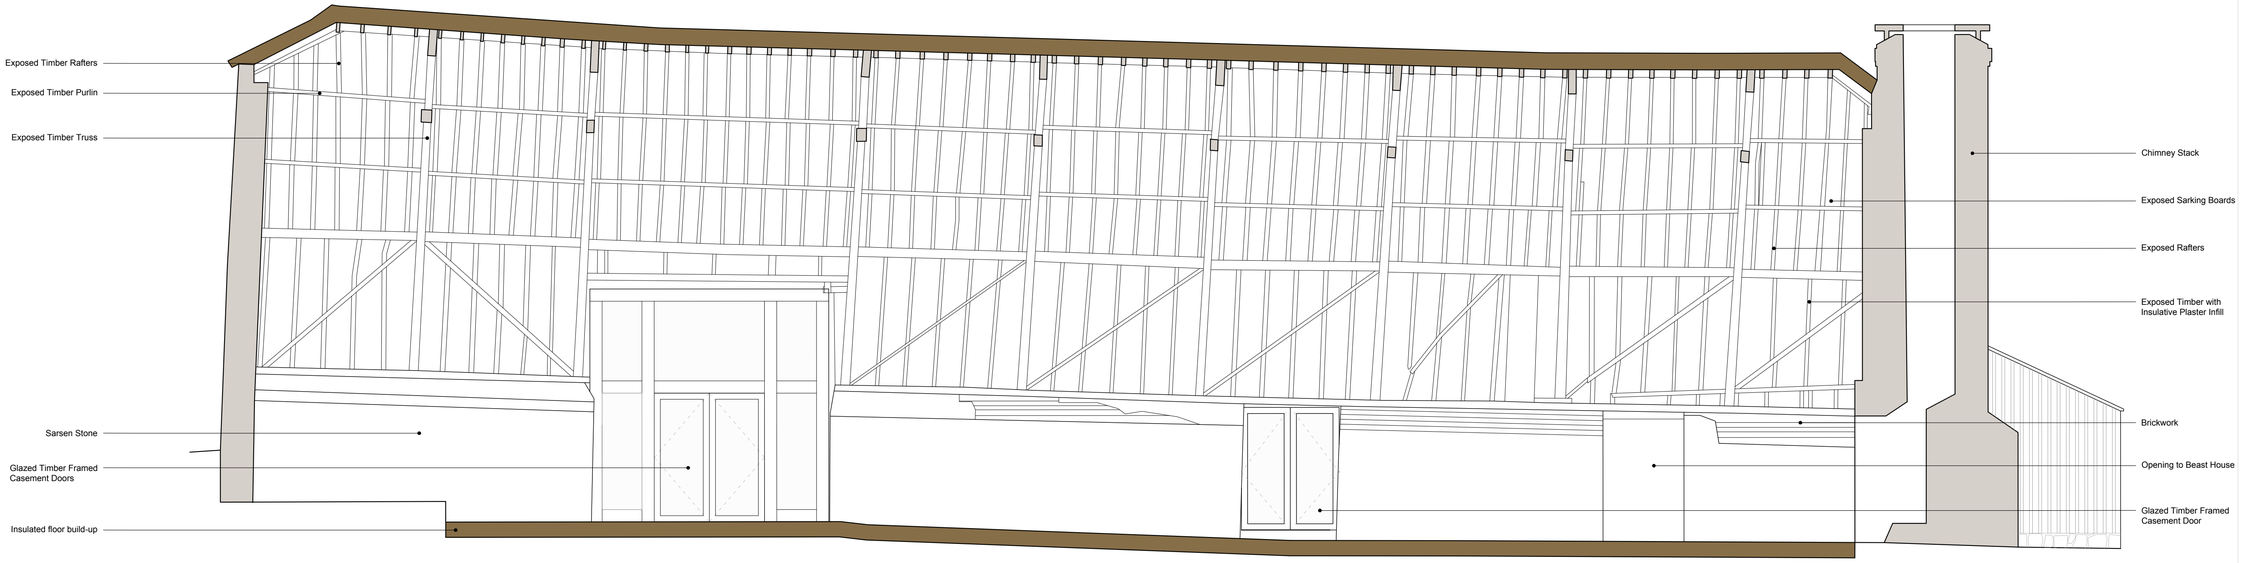

01 Proposed Section AA
1:50

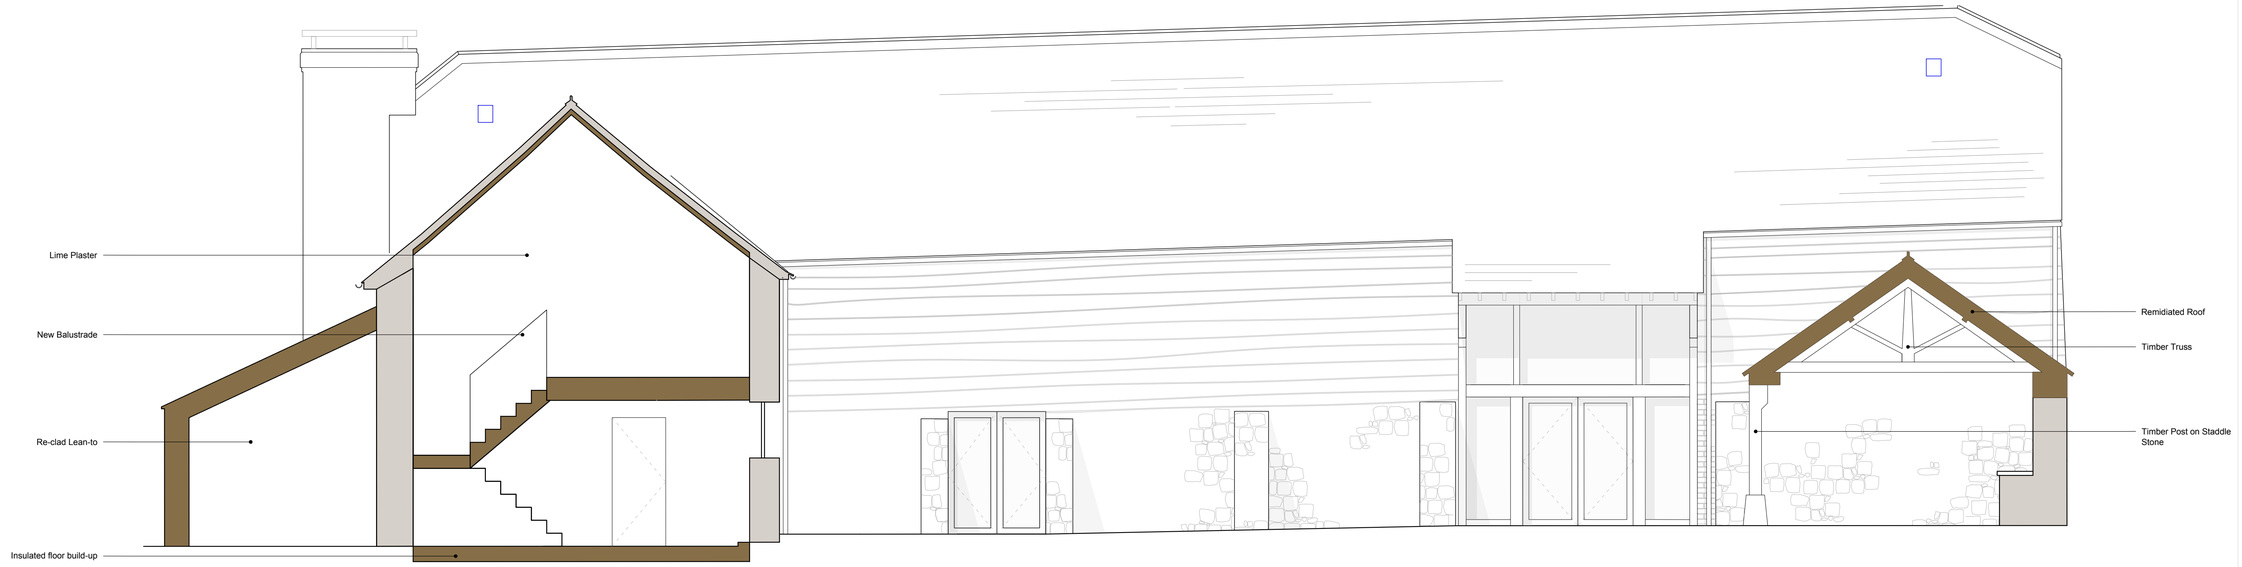

02 Proposed Section BB
1:50

Proposed Walls
Existing Walls

0 4 6 8 10 M

This drawing is to be used for planning purposes only.
Not for construction.

This drawing is the property of Richard Parr Associates. Copyright is reserved by them and the drawing is issued on the condition that it is not copied, reproduced, retained or disclosed to any unauthorised person, either wholly or in part without written consent.

© Copyright Richard Parr Associates

Rev	Description	Date	Drawn by	Checked by
P01	Issued For Planning	17.11.23	MB	HMC
P02	Issued For Planning	01.03.24	MB	HMC

Job No
328

Project
Wick Bottom Barn

Title
Proposed Sections

Drg No	328_P_00_301
Scale	1:50 @ A1
Date of First Issue	17.11.23
Rev	P02
Status	Planning

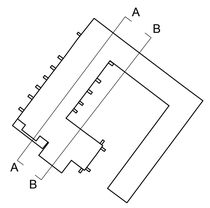

RICHARD PARR
ASSOCIATES

studio@richardparr.com
+44 (0)1453 860200
richardparr.com
@richardparrassociates

+
COUNTRY
Easter Park
Nympsfield, Stonehouse
Gloucestershire GL10 3UL

TOWN
The People's Hall
Studio 5, 2 Olaf Street
London W11 4BE