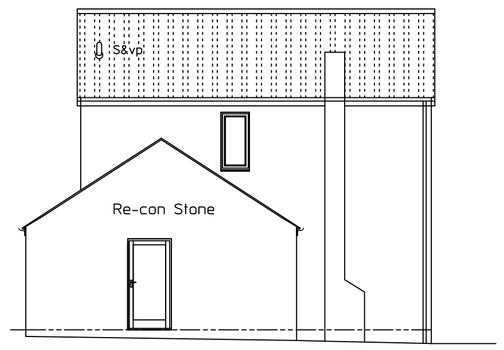
For Town & Country Planning Purposes Only


# AS EXISTING



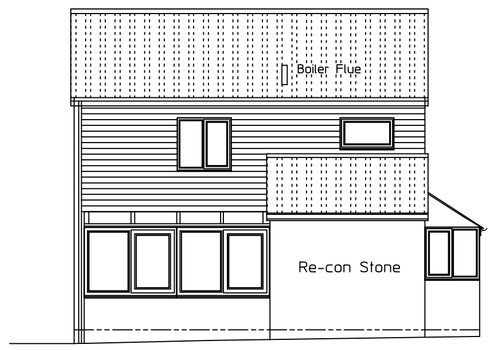

North Elevation




West Elevation





East Elevation

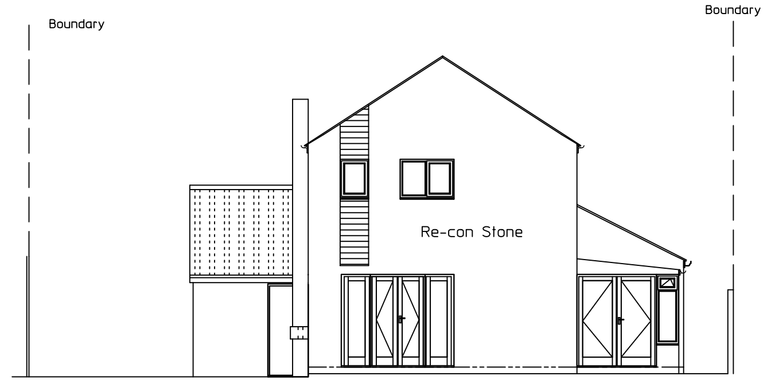



South Elevation

## 80M2

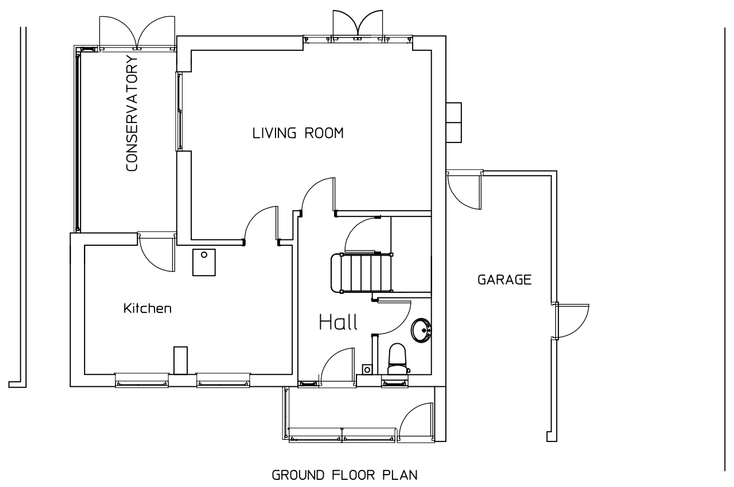



GROUND FLOOR PLAN

## 40M2

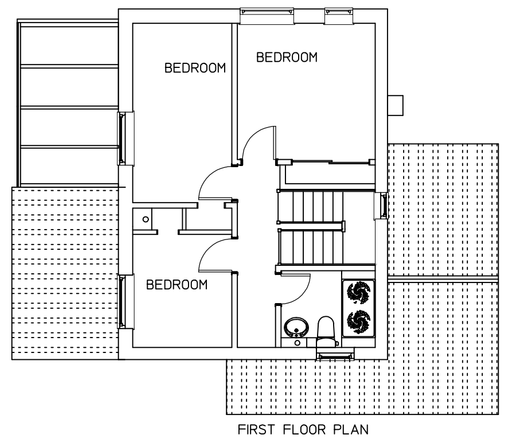



FIRST FLOOR PLAN

# AS PROPOSED

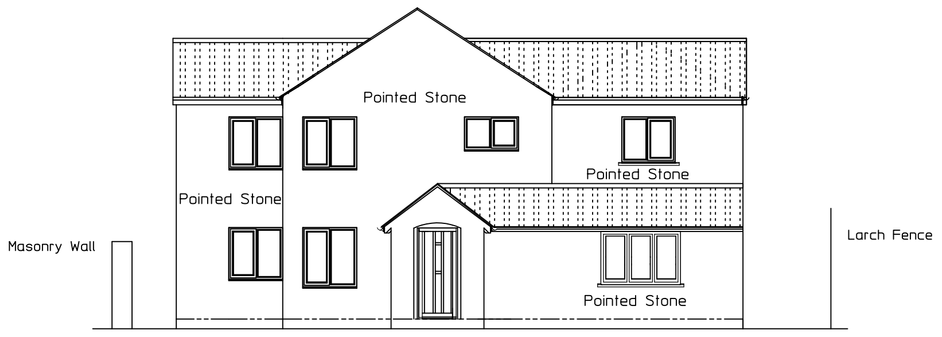



North Elevation

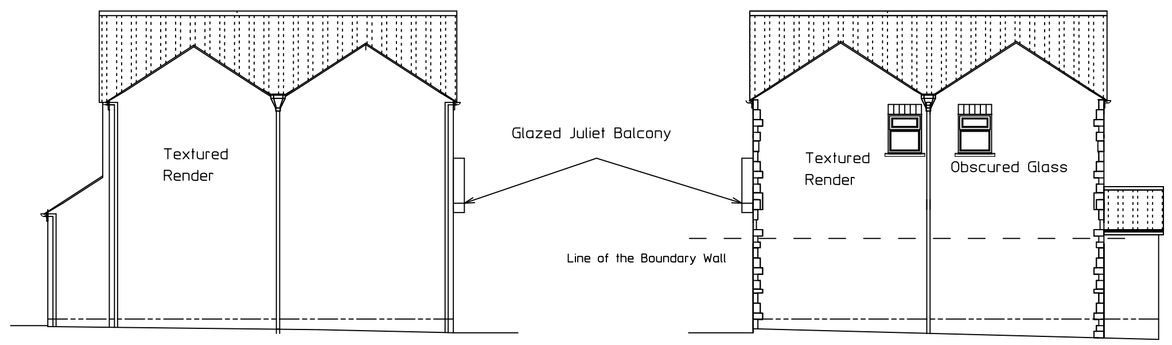



West Elevation

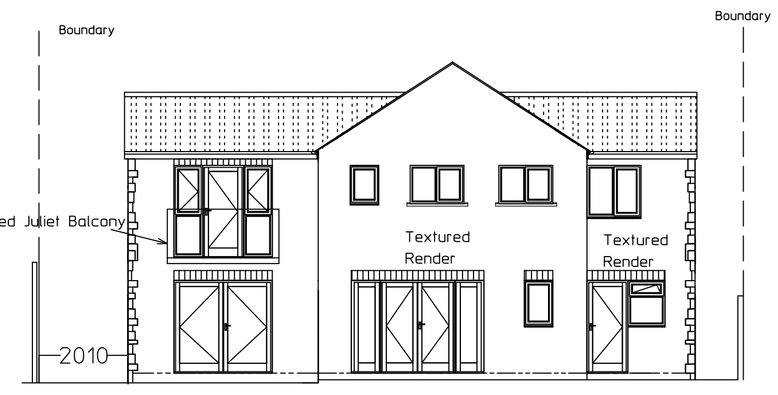East Elevation





South Elevation

## 86M2

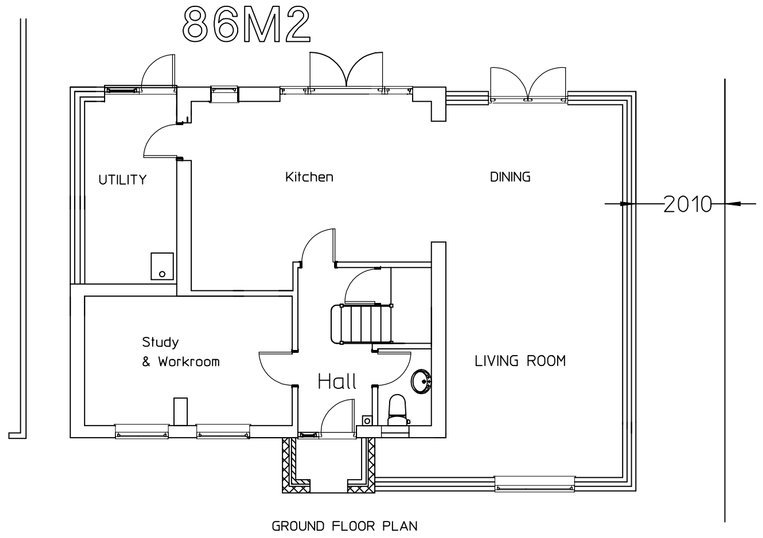


GROUND FLOOR PLAN

## 86M2

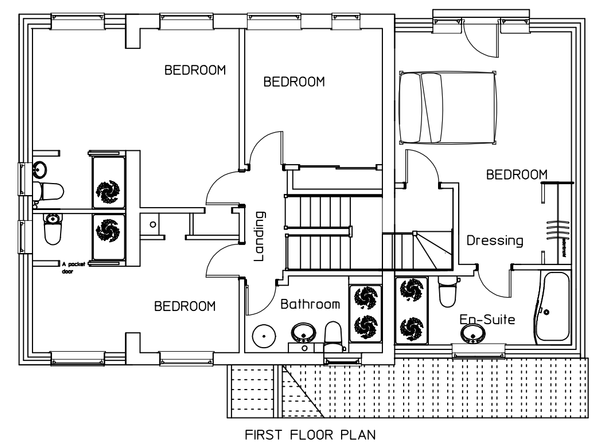


FIRST FLOOR PLAN

Finishes

Roof : A Concrete plain tile to match as existing

Walls : Quarried coursed Oolithic Limestone stone to match No 29
: A Textured Render to quoins to the rear and Side elevations

Windows : uPVC new and replacement to Re-con stooled cills
replacemrts openings to a stone soldier course

Rain water Goods to match the existing

2 0 Metres 2 4

A1 Paper Plot 1 : 100


Ken Fowler Buiding Design Services

Crooklands France Lane
Hawkesbury Upton
Badminton Avon GL9 1AN

Telephone:01454+238292


**Client** Mr & Mrs S. Dryden

**Venue** 28 The Tarters
Sherston
MALMSBURY
SN16 0NT

**Project** To Demolish Conservatory and Garage
A Side Two Storey Extension West
A two storey side extension East
A First Floor Side Extension

**Drawing** Floor Plans & Elevations

Printed paper copies of this drawing must be from calibrated copiers all dimensions and particulars to be checked on site before work commences.

DATE: 30th December 2023
SCALE: 1 : 100
DRAWN: KAF

Drawing No: 2553/01/2023 Rev "H"