No responsibility is taken for measurements scaled off this drawing, unless otherwise stated. Use for reference purposes only.



Proposed West Elevation from Cross Hayes Lane

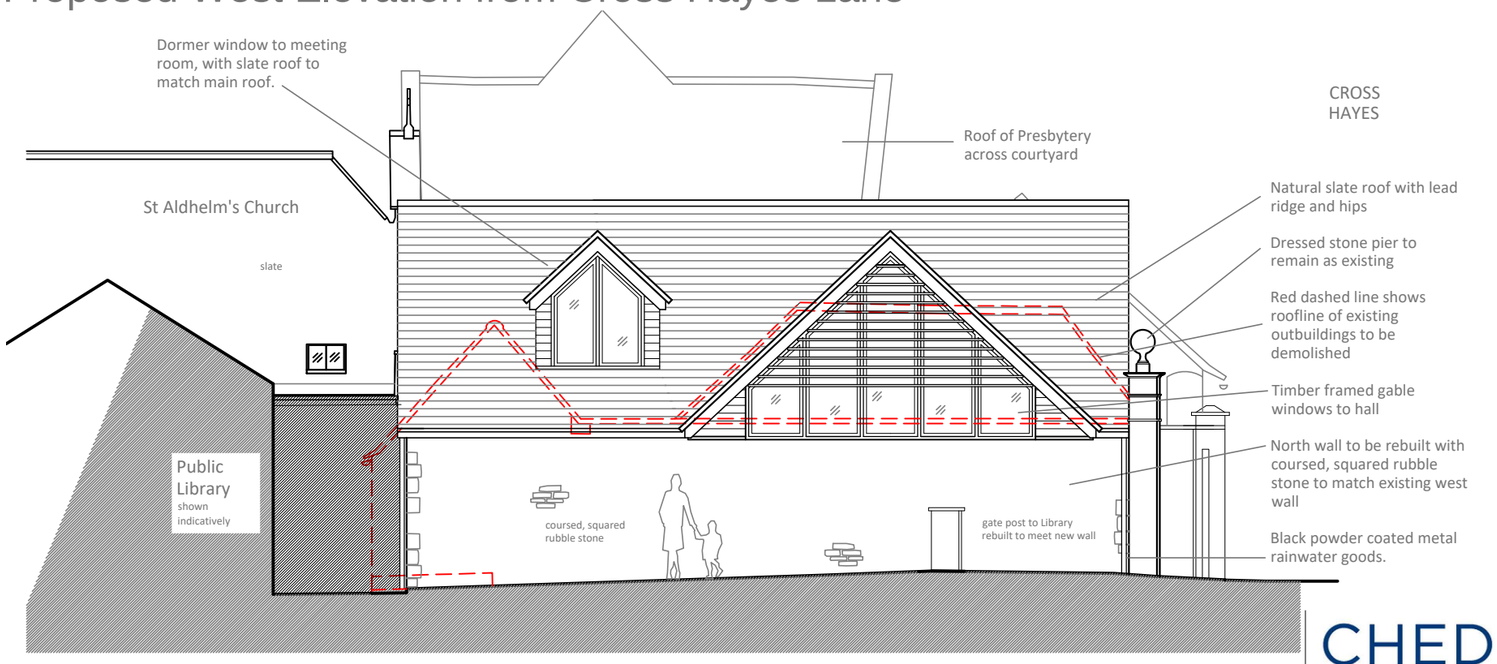

Proposed North Elevation from Library Access Road

Scale- 1:100

0m 10m

D	6th Mar 24 Submitted for Planning Application
C	5th Mar 24 Minor amendments made to roofline for Planning Application
B	14th Nov 23 Minor amendments made for Planning Application
A	26th Oct 23 Adjustments made and detail added for client review for Planning Application

CHEDBURN • CODD
CONSERVATION ARCHITECTS
Historic Building Consultants

Glove Factory Studios, 1 Brook Lane, Holt,
Bradford-on-Avon, Wiltshire BA14 6RL

T: 01225 859999 www.chedburn.com e: chedburn@chedburn.com

Project: St Aldhelm's RC Church Malmesbury

Drawing: East and North Elevations As Proposed

Stage: Planning Application

Drawing No.	Scale	Date
2220/014/D	1:100 @ A3	Jan 2023