
Schedule of Hard/Soft Landscaping

D - Driveway - Permeable gravel to match adjacent plot (shared Drive)

P - Pathways - Slate chips to front and side of house with bark to rear of house and between raised beds

G02 Bamboo and tall grasses to provide screen to NE boundary (replaces Leyland Cypress screen).

G03 Mixed dwarf fruit trees to replace mixed shrubs on SE boundary (allows for construction of retaining structure in this location

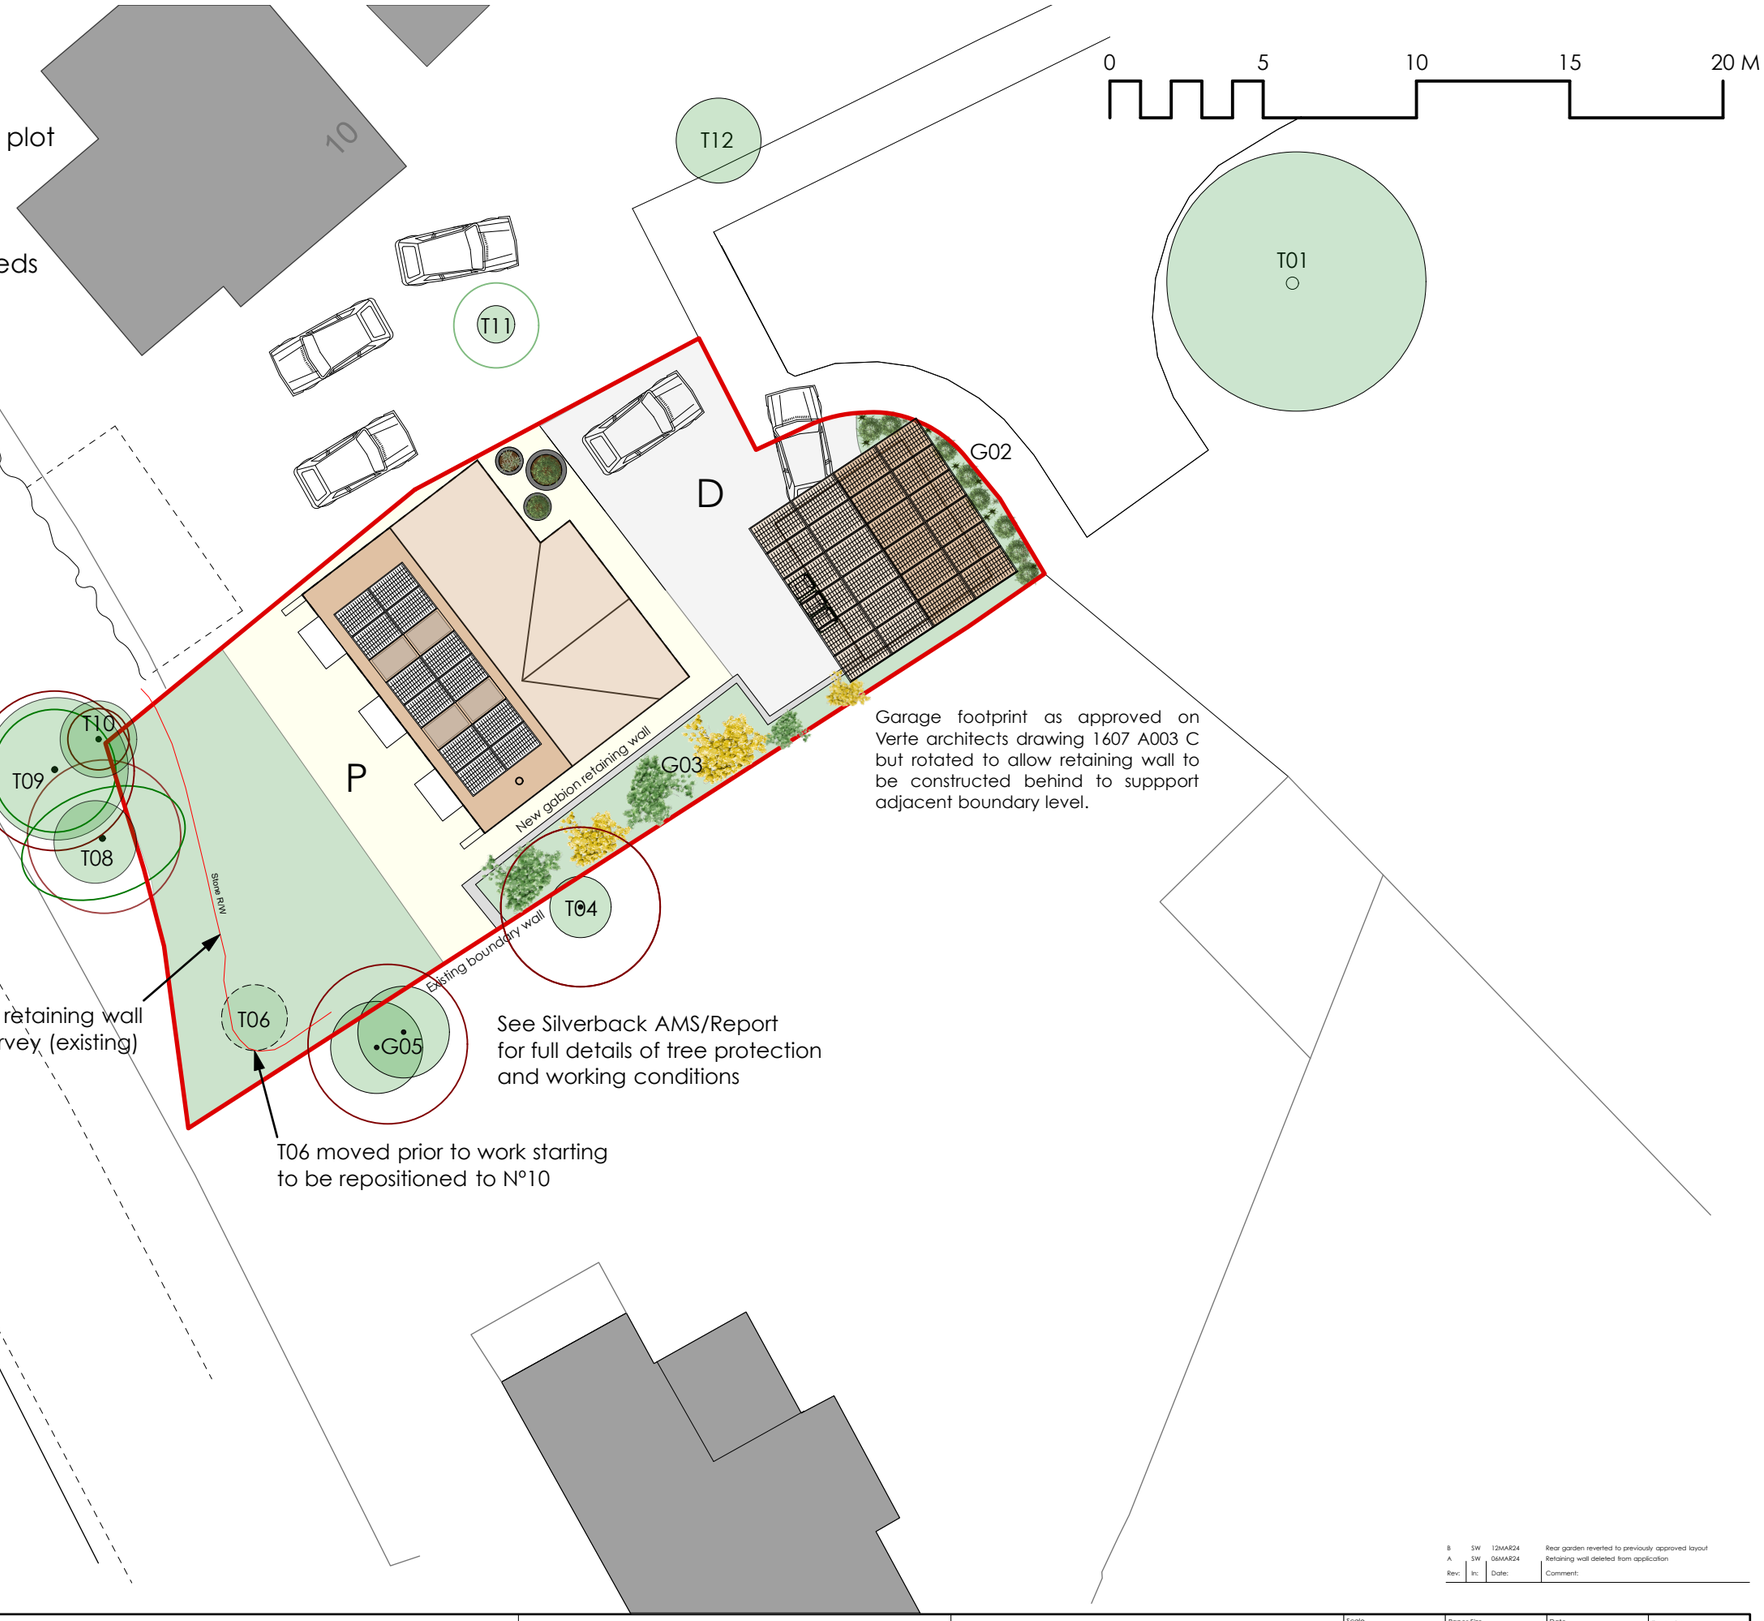

Rev:	Init:	Date:	Comment:
B	SW	12MAR24	Rear garden reverted to previously approved layout
A	SW	06MAR24	Retaining wall deleted from application

CUSTOMHOUSE - STUDIO
West End Farm, West End, Foxham, SN15 4NB
Tel: 01249 740476 Mob: 07854 657134
email: sharon@customhouse.studio

1. Responsibility is not accepted for errors made by others in scaling from this drawing. All construction information should be taken from written dimensions only.

2. All dimensions must be checked on site and any discrepancies checked with the architect prior to manufacture, fabrication and/or installation

3. Unless shown otherwise all dimensions are to structural surfaces.

4. All works to be carried out in accordance with British Standards, EU Regulations, Codes of Practice and all statutory obligations.

Project: New Dwelling adjacent to 10 Fitzmaurice Close, Derry Hill, SN11 9PD for PJW Spence

Title/contents: Proposed Block Plan

Scale	Paper Size	Date	Drawn by
1:200	A3	Nov 23	SW
Job.no.	Type	Dwg.no.	Revision
063	A	001	B