IF PRINTING - USE AN A3 SHEET.

IF THIS DRAWING HAS BEEN ACCURATELY REPRODUCED THE DISTANCE BETWEEN THESE LINES WILL BE EXACTLY 100mm

Metre 0 5 10 20 30 40 50

Scale 1:500

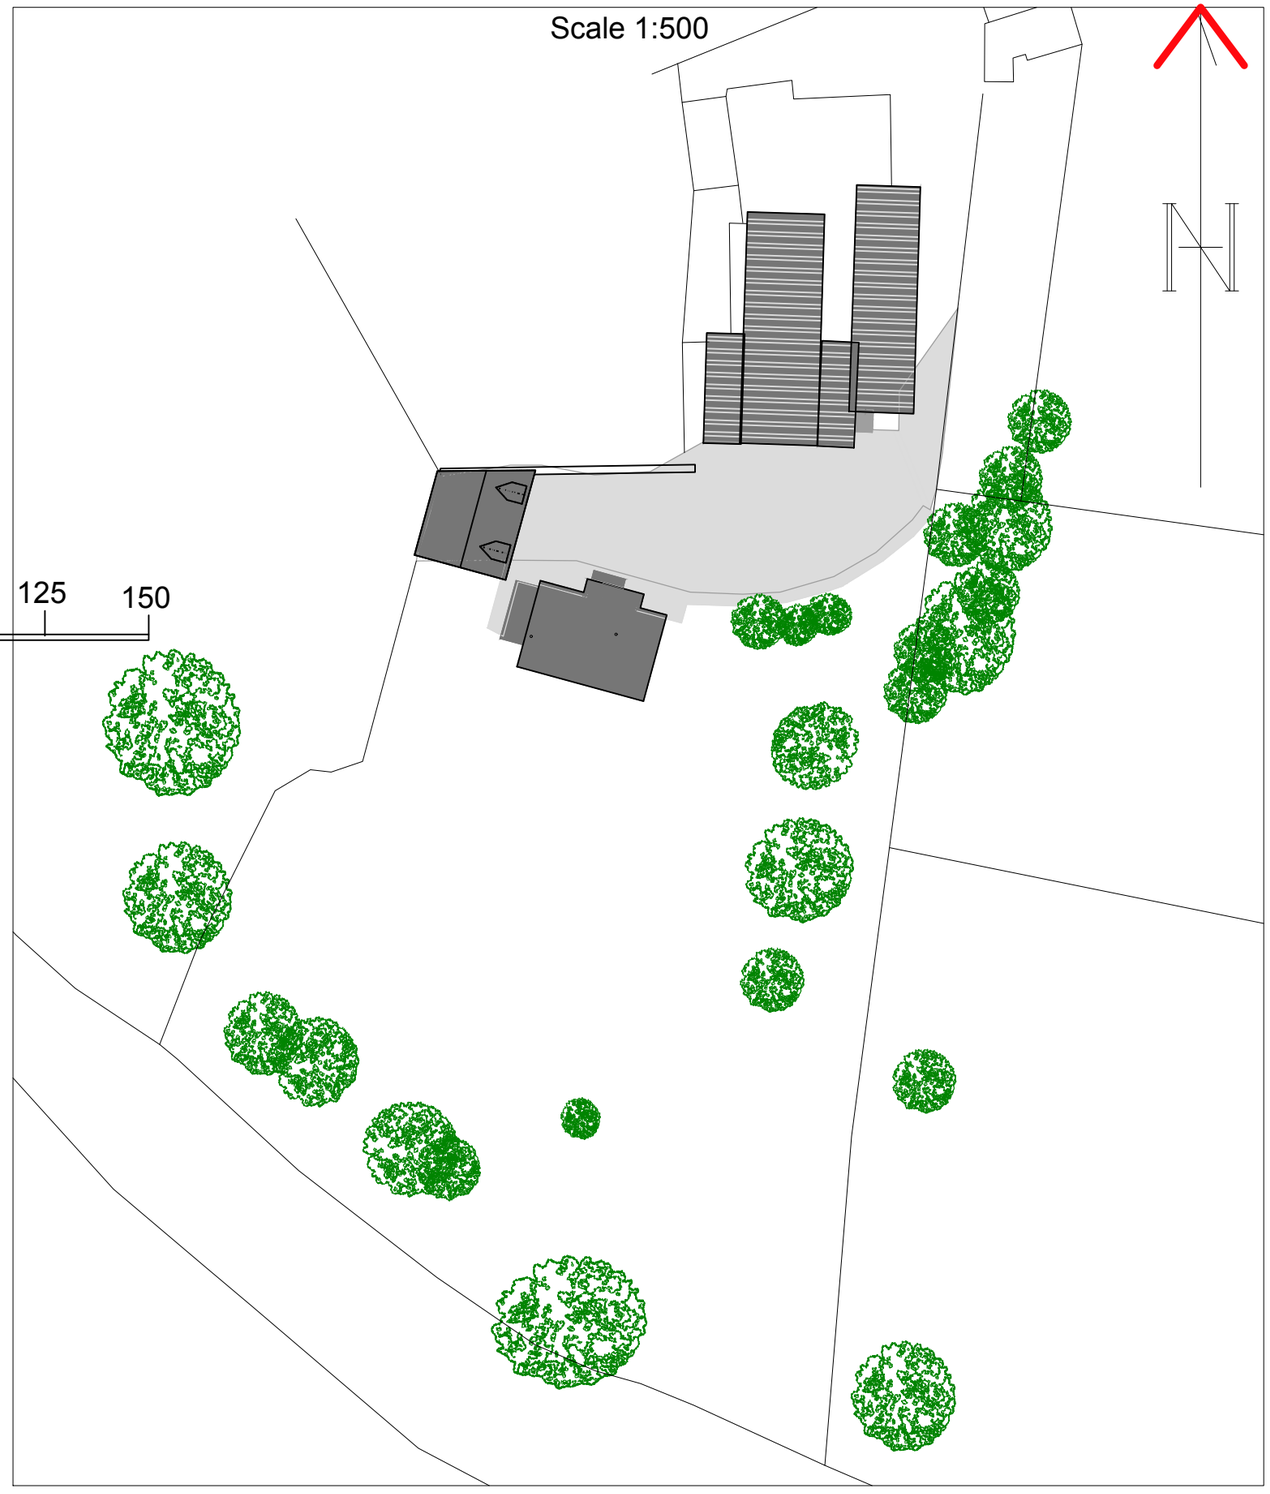

Block Plan - 1:500

Metre 0 25 50 75 100 125 150

Scale 1:1250

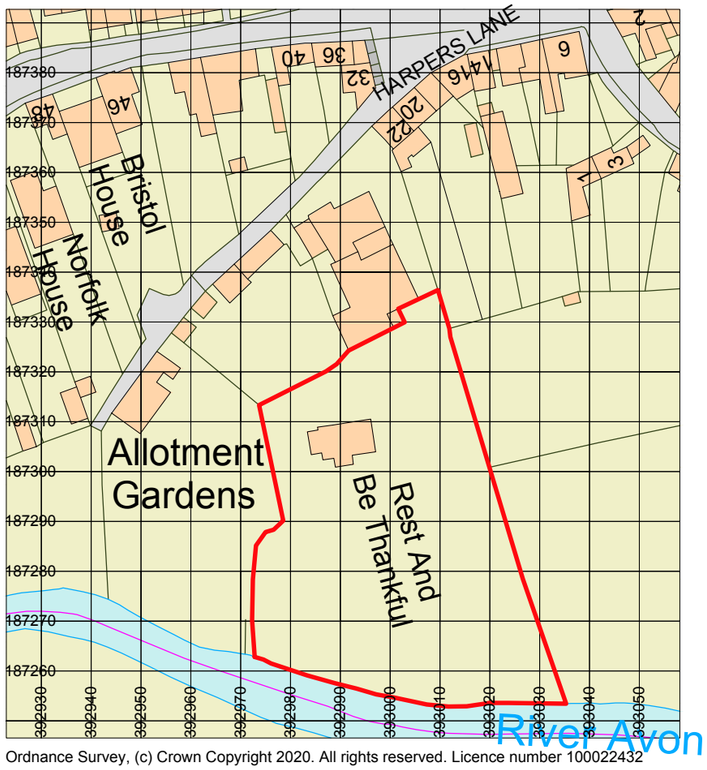

Ordnance Survey, (c) Crown Copyright 2020. All rights reserved. Licence number 100022432

Site Plan - 1:1250

NOTES

All dimensions shall be checked on site prior to works commencing.
All discrepancies shall be reported to the Architect.

PETER BALDWIN CONSTRUCTION
Boakley Farm
Malmesbury
SN16 0QZ
T: 01666 824832
M: 07917 632030
Email: Info@baldwin.construction
Web: www.baldwinconstruction.org.uk

DRAWING TITLE	PROPOSED SITE AND BLOCK PLAN		
CLIENT	STEVE GREY		
REFERENCE	REST AND BE THANKFUL		
DRAWN BY	CAW	DATE DRAWN	27/02/2024
CONTRACT NO	406	SCALE	Multiple@A3
DRAWING NO	270224/1	REVISION NO	