© COPYRIGHT.
DO NOT SCALE EXCEPT FOR PLANNING PURPOSES.
CHECK ALL DIMENSIONS ON SITE.
THIS DRAWING IS ONLY TO BE USED ON THE SITE FOR WHICH DESIGNED.

1:50 1m 2m 3m
1:100 1m 2m 3m 4m 5m 6m
1:20 200mm 4 600mm 8 1000mm 12
1:1 10mm 20 30mm 40 50mm 60

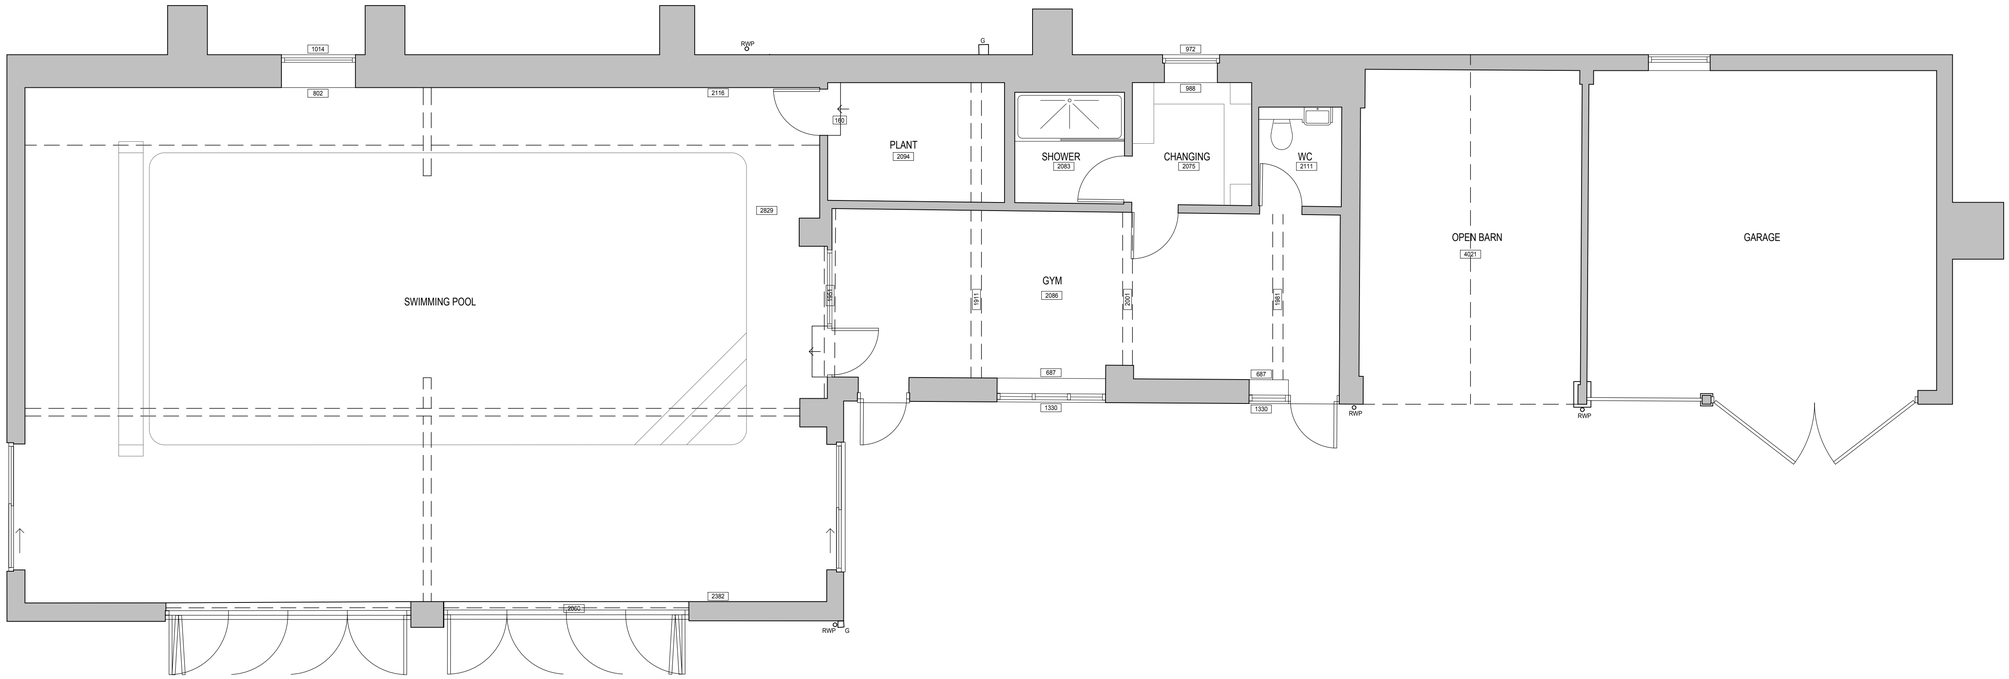

PROPOSED POOL HOUSE PLAN
SCALE 1:50

PROPOSED MATERIALS

WALLS
Farmhouse brick to main body of building. Grey render to southwest elevation. Natural Stone to northwest elevation.

ROOF
Natural blue slate. Dovecote gables added over pool area to be faced in lead.

WINDOWS
Black powder coated aluminium.

DOORS
Black powder coated aluminium as existing with addition of horizontal glazing bars
Black painted SW to garage.

GUTTERS & DOWNPIPES
Extruded steel powder coated black

SOFFITS &FASCIAS
Black UPVC.

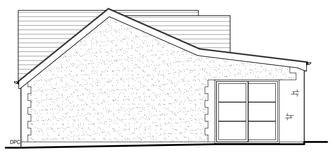

PROPOSED SOUTHWEST ELEVATION
SCALE 1:100

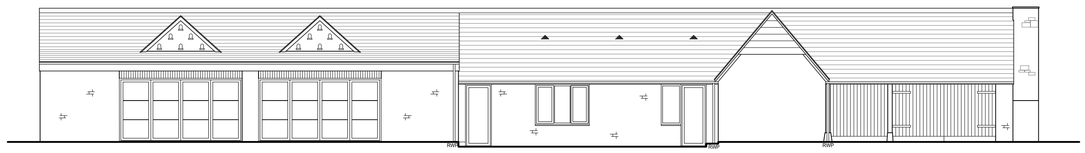

PROPOSED SOUTHEAST ELEVATION
SCALE 1:100



PROPOSED NORTHEAST ELEVATION
SCALE 1:100

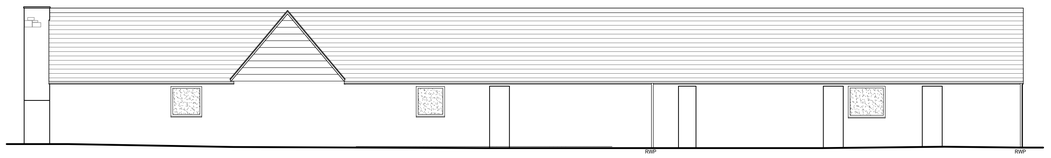

PROPOSED NORTHWEST ELEVATION
SCALE 1:100

A	Elevations amended	Feb 24
REVISIONS		DATE

CLIENT:
MR & MRS BOND

PROJECT:
PROPOSED ALTERATIONS TO POOL HOUSE
AT HOLLY DITCH FARM
MILE ELM
CALNE
WILTSHIRE
SN11 0PY

TITLE:
PROPOSED POOL HOUSE PLANS
PROPOSED POOL HOUSE ELEVATIONS

DRAWN: KT	SCALES @ A1: 1:50, 1:100
CHECKED: JA	
DATE: JUN 23	
DRG No: AA/23/25/12	REV: A

Armstrong architecture
THE OLD BAKEHOUSE, 21 TIMBER STREET,
CHIPPENHAM, WILTSHIRE, SN15 3BS
01249 404 004 info@armstrongarchitecture.co.uk