* COPYRIGHT.
DO NOT SCALE EXCEPT FOR PLANNING PURPOSES.
CHECK ALL DIMENSIONS ON SITE.
THIS DRAWING IS ONLY TO BE USED ON THE SITE FOR WHICH DESIGNED.

1:50 1m 2m 3m
1:100 1m 2m 3m 4m 5m 6m
1:20 200mm 4 600mm 8 1000mm 12
1:1 10mm 20 30mm 40 50mm 60

**EXISTING MATERIALS**

WALLS
Farmhouse brick to main body of building. Grey render to southwest elevation. Natural Stone to northwest elevation.

ROOF
Natural blue slate.

WINDOWS
Black powder coated aluminium.

DOORS
Black powder coated aluminium.
Black painted SW to garage.

GUTTERS & DOWNPIPES
Extruded steel powder coated black

SOFFITS &FASCIAS
Black UPVC.

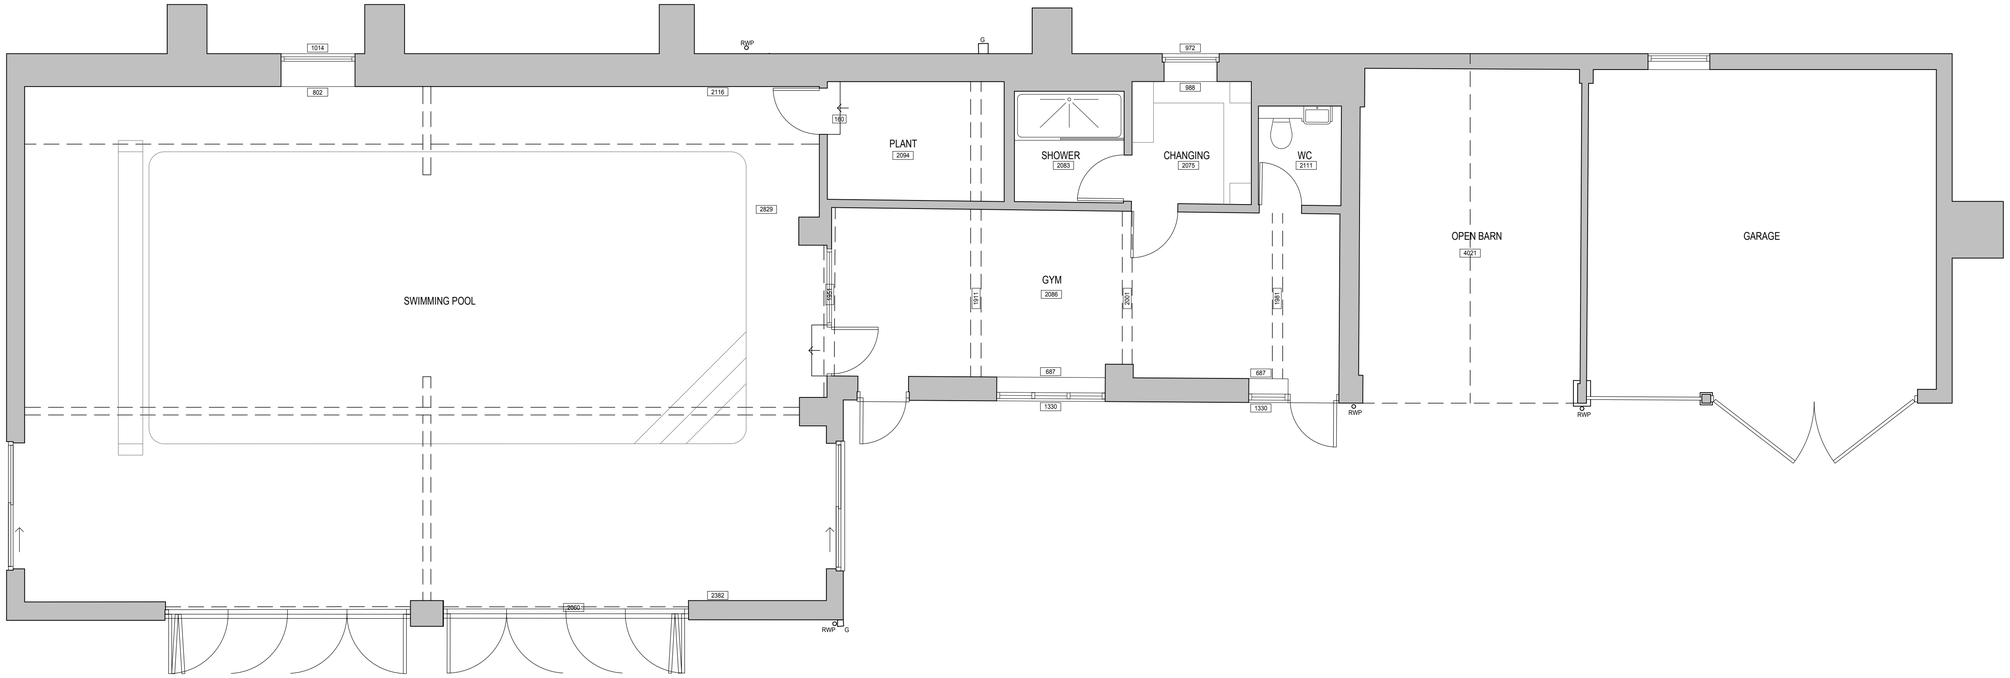


EXISTING POOL HOUSE PLAN
SCALE 1:50

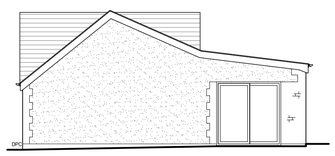


EXISTING SOUTHWEST ELEVATION
SCALE 1:100

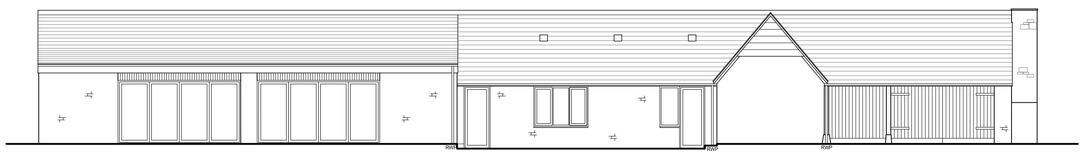


EXISTING SOUTHEAST ELEVATION
SCALE 1:100

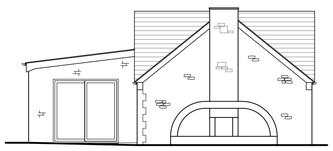

EXISTING NORTHEAST ELEVATION
SCALE 1:100

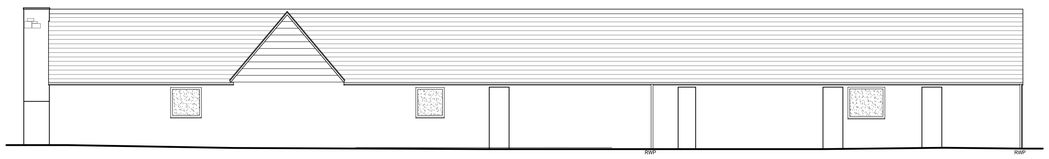


EXISTING NORTHWEST ELEVATION
SCALE 1:100

| | | |
|---|---|---|
| A | Elevations amended | Feb 24 |
| REVISIONS | | DATE |

CLIENT:
MR & MRS BOND

PROJECT:
PROPOSED ALTERATIONS TO POOL HOUSE
AT HOLLY DITCH FARM
MILE ELM
CALNE
WILTSHIRE
SN11 0PY

TITLE:
EXISTING POOL HOUSE PLANS
EXISTING POOL HOUSE ELEVATIONS

| | |
|---|---|
| DRAWN: KT | SCALES @ A1: 1:50, 1:100 |
| CHECKED: JA | |
| DATE: JUN 23 | |
| DRG No: AA/23/25/02 | REV: A |

Armstrong architecture
THE OLD BAKEHOUSE, 21 TIMBER STREET,
CHIPPENHAM, WILTSHIRE, SN15 3BS
01249 404 004 info@armstrongarchitecture.co.uk