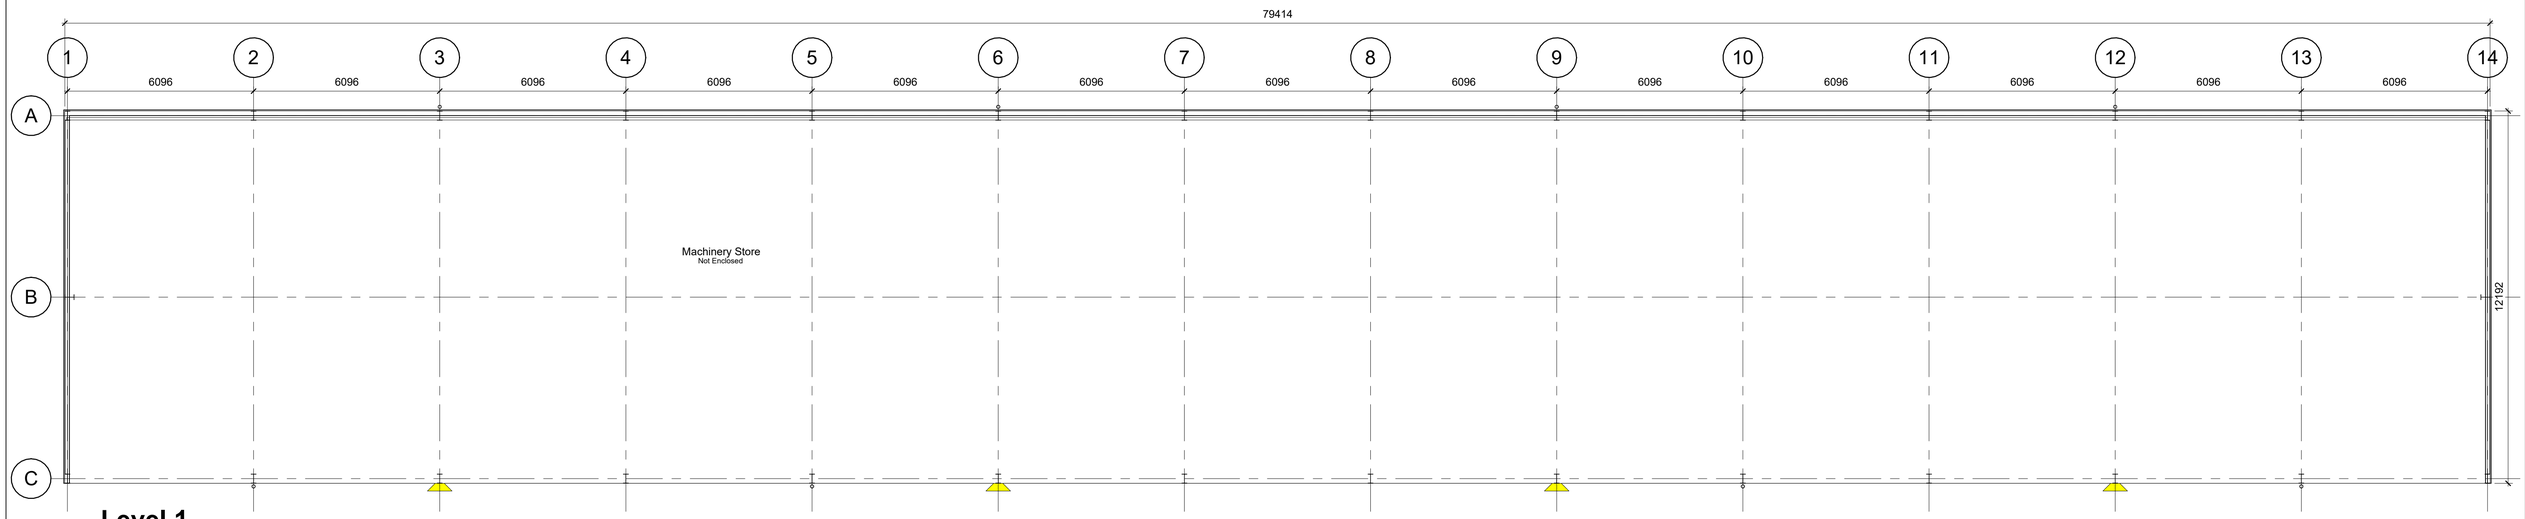

Level 1
1 : 100

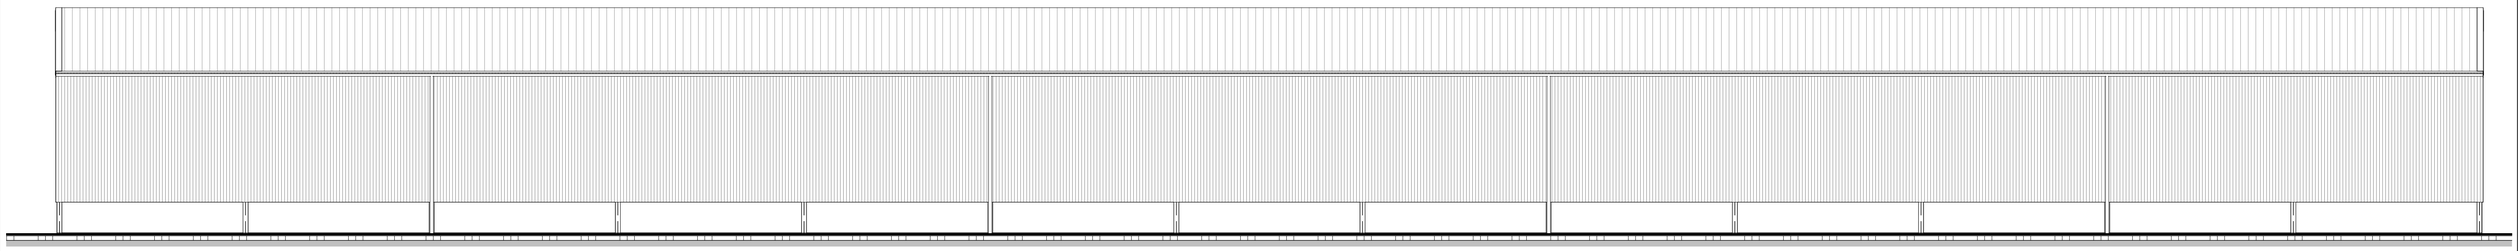

North
1 : 100

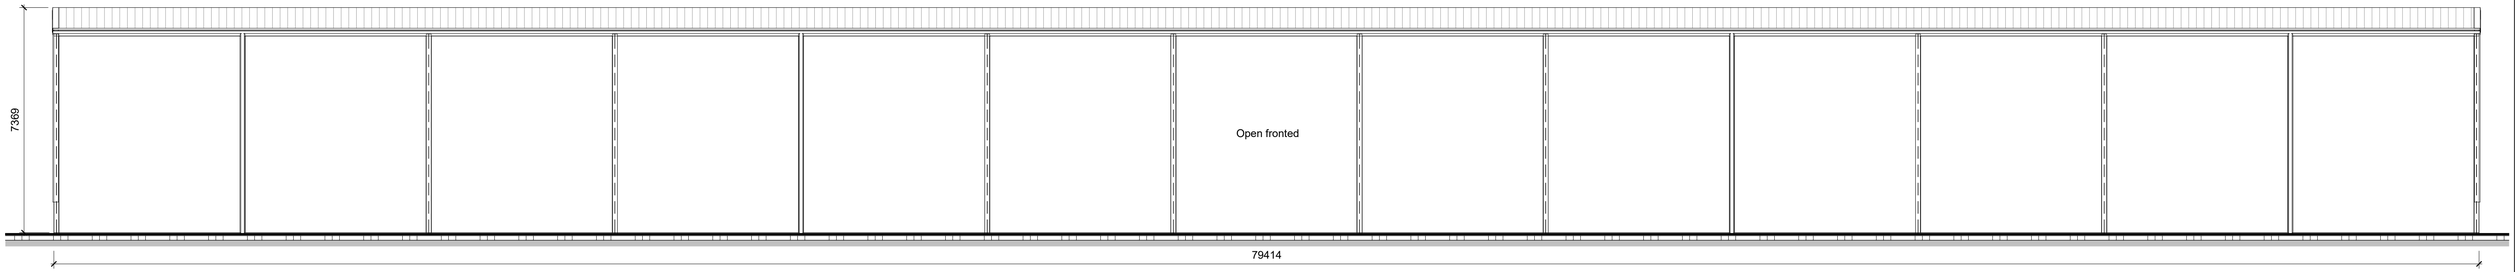

South
1 : 100

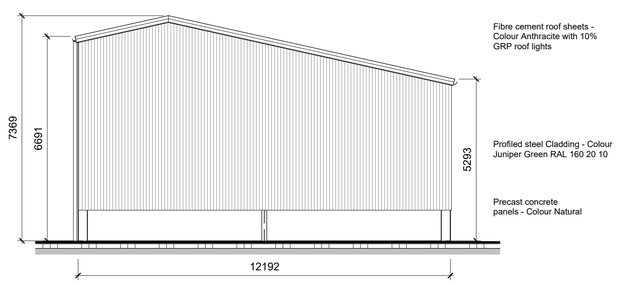

East
1 : 100

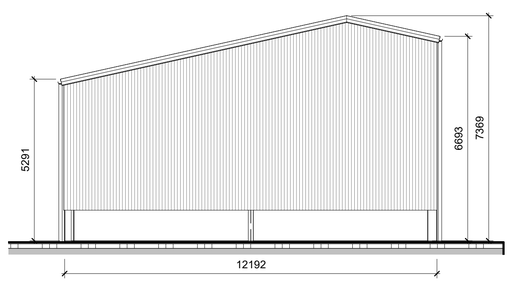

West
1 : 100

50W LED flood light 6m high (4,000lm 2,700K)

All lighting PIR activated and time clock controlled. PIRs will have a maximum "ON" time of no more than 5 minutes after the last motion is detected.

To be compliant with ILP guidelines on control of obtrusive light, fitting to have an upward light ratio (ULR) of zero.

0m 2m 4m 6m 8m 10m

VISUAL SCALE 1:100 @ A1

Rev No.	Revision Note.	Date	Drawn	Checked
B	Roof lights removed	22.02.24	AW	AW

Project number	Client	Project
01974-01	Manor Farm	Machinery Store

Title: Plan & Elevations

Date	Sheet	Scale
16.11.23	01	1 : 100
Drawn by: AW	Checked by: AW	Paper Size: A1

BOURNE VALLEY ASSOCIATES
ANDOVER LANE FARM
FABERSTOWN
ANDOVER
HAMPSHIRE
SP11 9PE
Tel: 01264 850159
Email: info@bournevalley.co.uk