

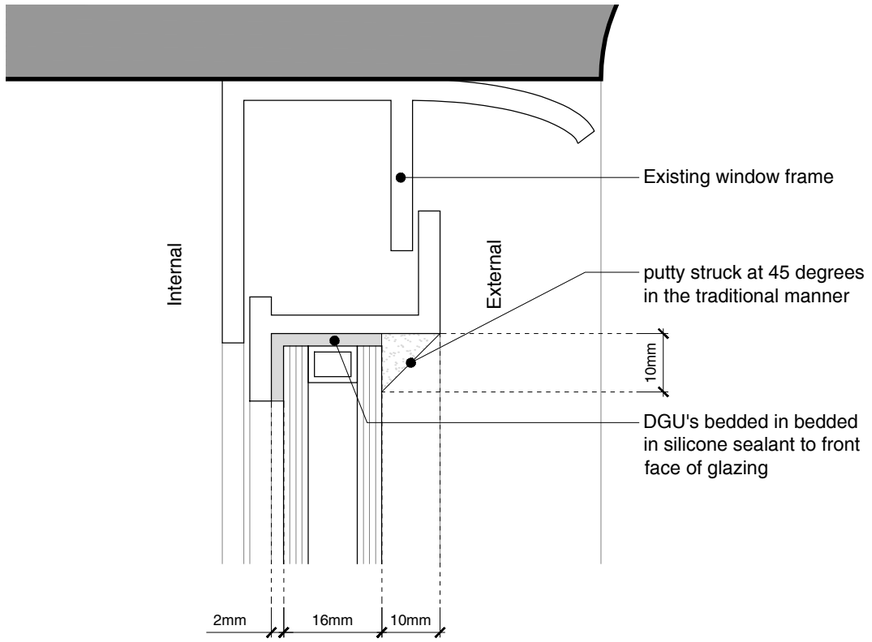



Detail 01. Proposed Window Head Profile

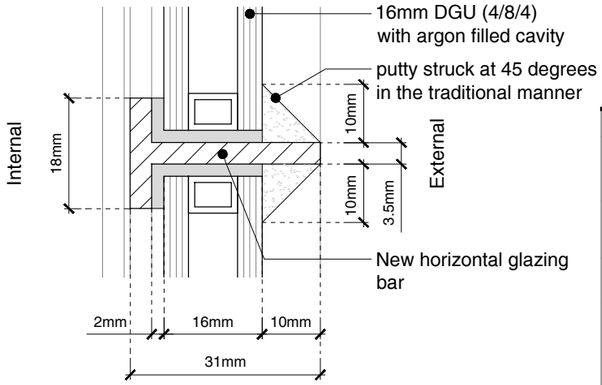

Detail 02. Proposed Glazing Bar

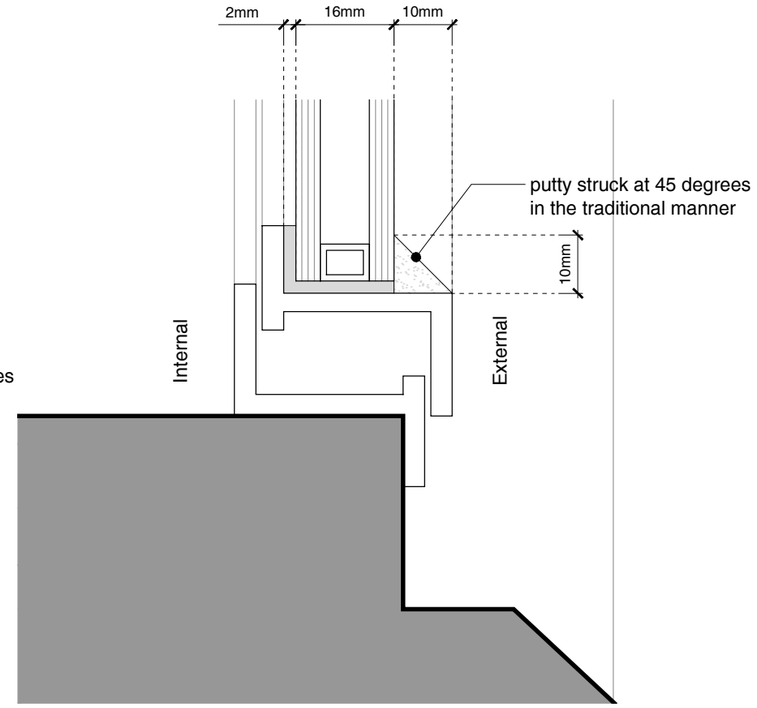

Detail 03. Proposed Window Cill Profile

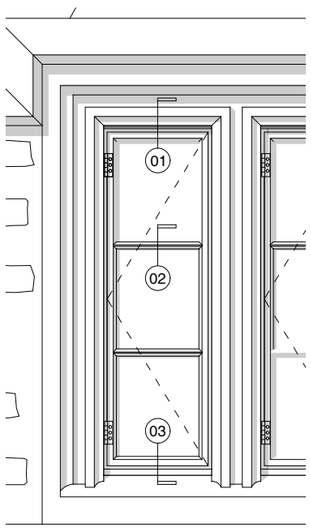

Key Elevation

0 20 40 60 80 100mm

P2	01.02.24	RN	Notes re putty made separate
P1	12.04.23	PM	Issued for Pre-app

Client Mr & Mrs J Sanders
Project Rudloe Manor
Title Manor Window Profile Details

Drwg No. 1460 247 P2
Scale 1:50 @ A3
Date Mar.23
Drawn JG Checked PM

AARON EVANS ARCHITECTS

RIBA Chartered Practice

Aaron Evans Architects Ltd 3 Gay Street, Bath, BA1 2PH **01225 466234**
www.aaronevans.com e: office@aaronevans.com

This drawing is copyright. Only figured dimensions to be used. Contractors not to scale from this drawing and must check all dimensions before proceeding.