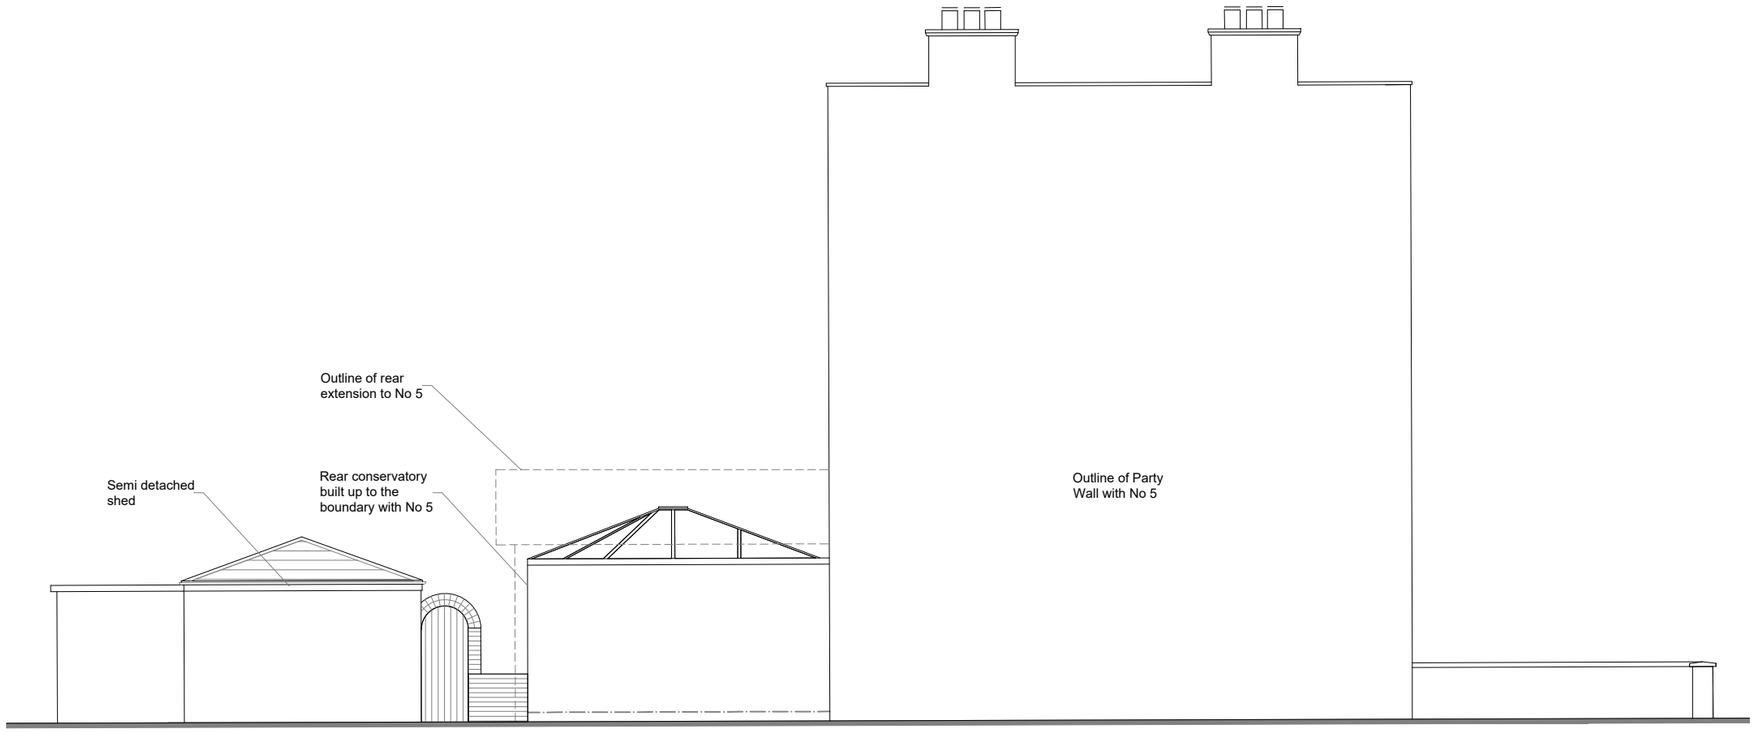


Existing side south facing elevation

1:100 SCALE

0 1 2 3 4 5

Status PLANNING

Client
Mr. and Mrs. Cross

Project
Alterations to conservatory and outbuildings at:
6 Valens Terrace, Box. SN13 8NT.

Title
EXISTING side south facing elevation

Scale	1:100@A3	**Date**	Mar. 2024
Drawn	D.P	**CHKD**	DP / AC & JC
DWG No.	PL-A-10	**Rev.**	-

DNP ARCHITECTURE
© COPYRIGHT

T: 07870 683044
Email: info@dnparchitecture.com
Web: www.dnparchitecture.net