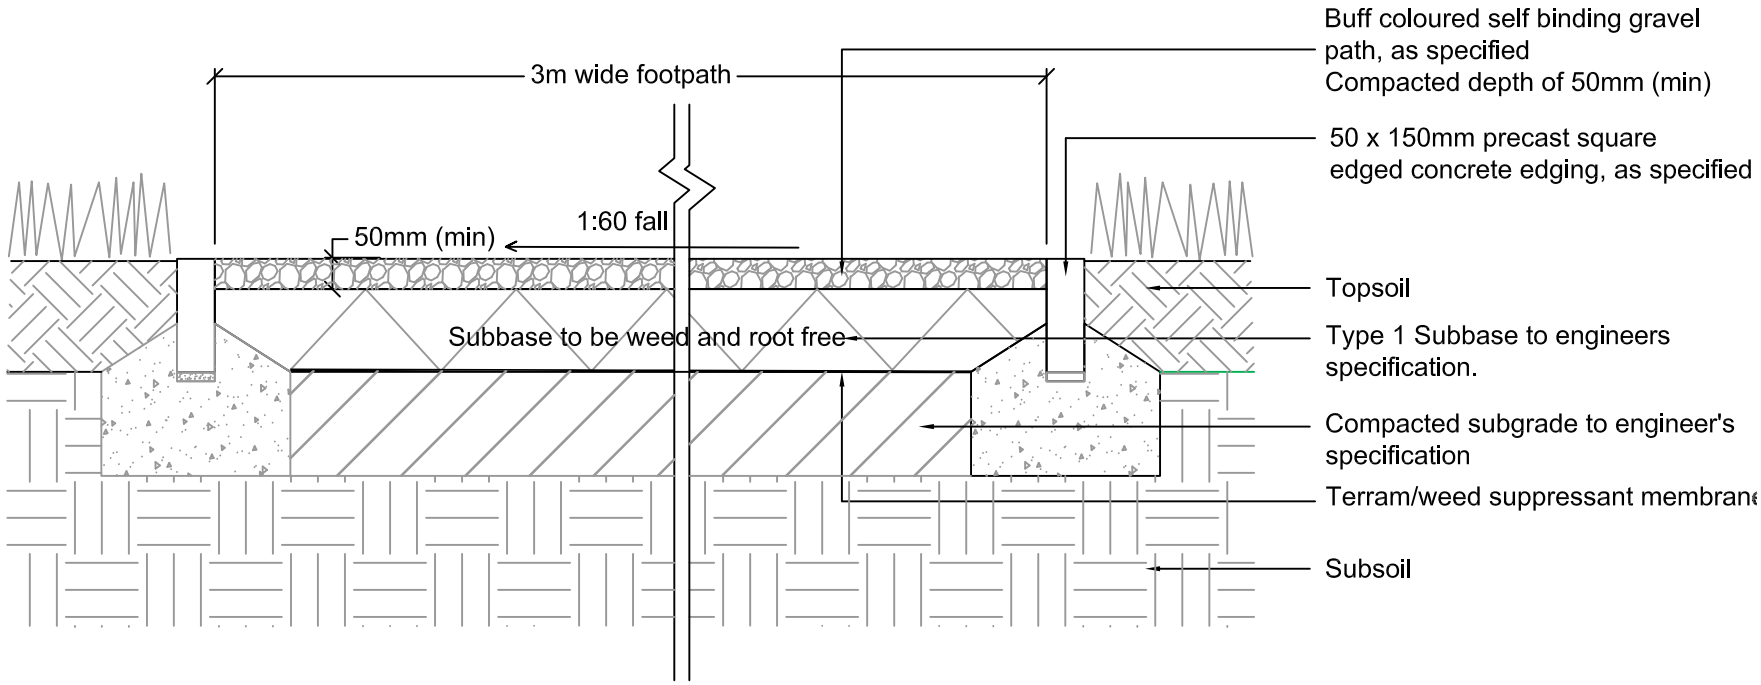


SLR
global environmental solutions

3RD FLOOR
THE BREW HOUSE
JACOB STREET
BRISTOL, BS2 0EQ

T: 01179 064280
www.slrconsulting.com

ROWDEN PARK, CHIPPENHAM

SELF BINDING GRAVEL PATH
ROWDEN MILE

416.01918.00014.29.76.0

Scale	Date
1:10@A4	AUGUST 2020

416.01918.00014.29.76.0 Self binding gravel footpath Detail.dwg

© This drawing and its content are the copyright of SLR Consulting Ltd and may not be reproduced or amended except by prior written permission. SLR Consulting Ltd accepts no liability for any amendments made by other persons.