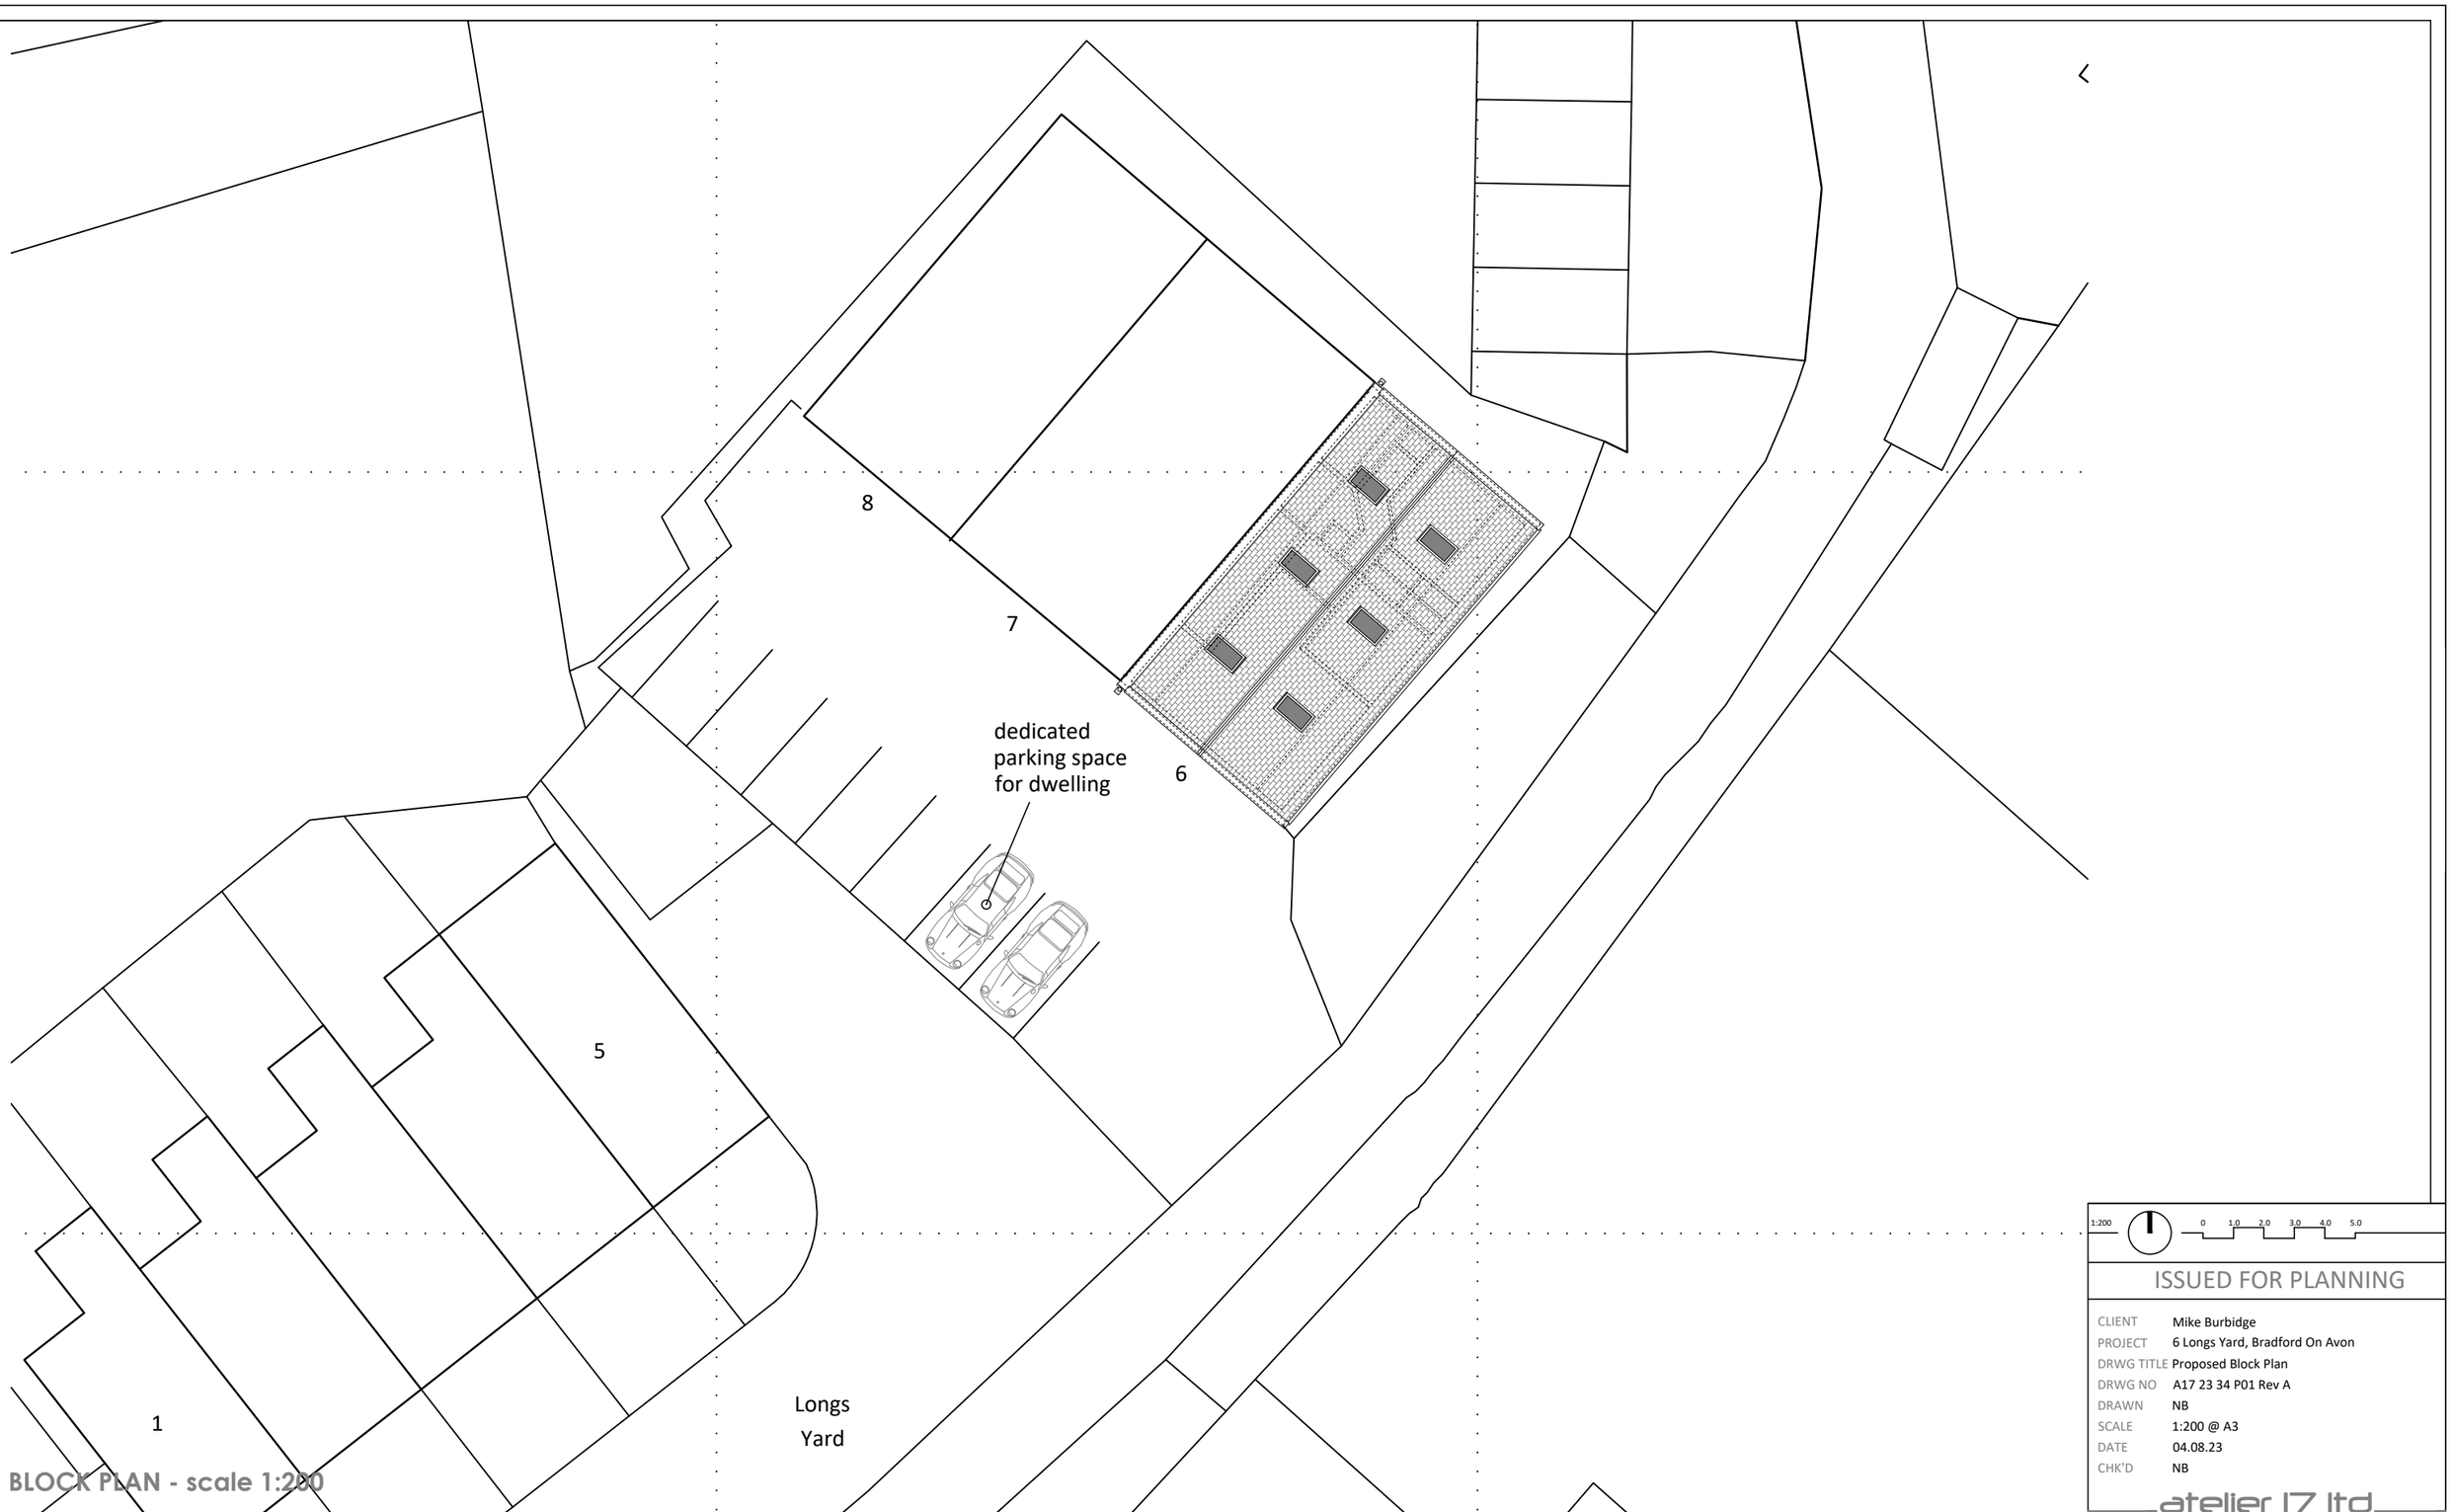


BLOCK PLAN - scale 1:200

Proposed Drawings - 6 Longs Yard, Bradford On Avon

1:200 0 1.0 2.0 3.0 4.0 5.0

ISSUED FOR PLANNING

CLIENT	Mike Burbidge
PROJECT	6 Longs Yard, Bradford On Avon
DRWG TITLE	Proposed Block Plan
DRWG NO	A17 23 34 P01 Rev A
DRAWN	NB
SCALE	1:200 @ A3
DATE	04.08.23
CHK'D	NB

atelier 17 ltd
Atelier 17 Ltd, 28 Southleigh, Bradford On Avon, BA15 2EQ
nigel.a.w.bedford@gmail.com www.atelier17.co.uk T.(01225) 862900

This drawing is copyright. Only figured dimensions to be used.
Contractors to check all dimensions before proceeding DO NOT SCALE