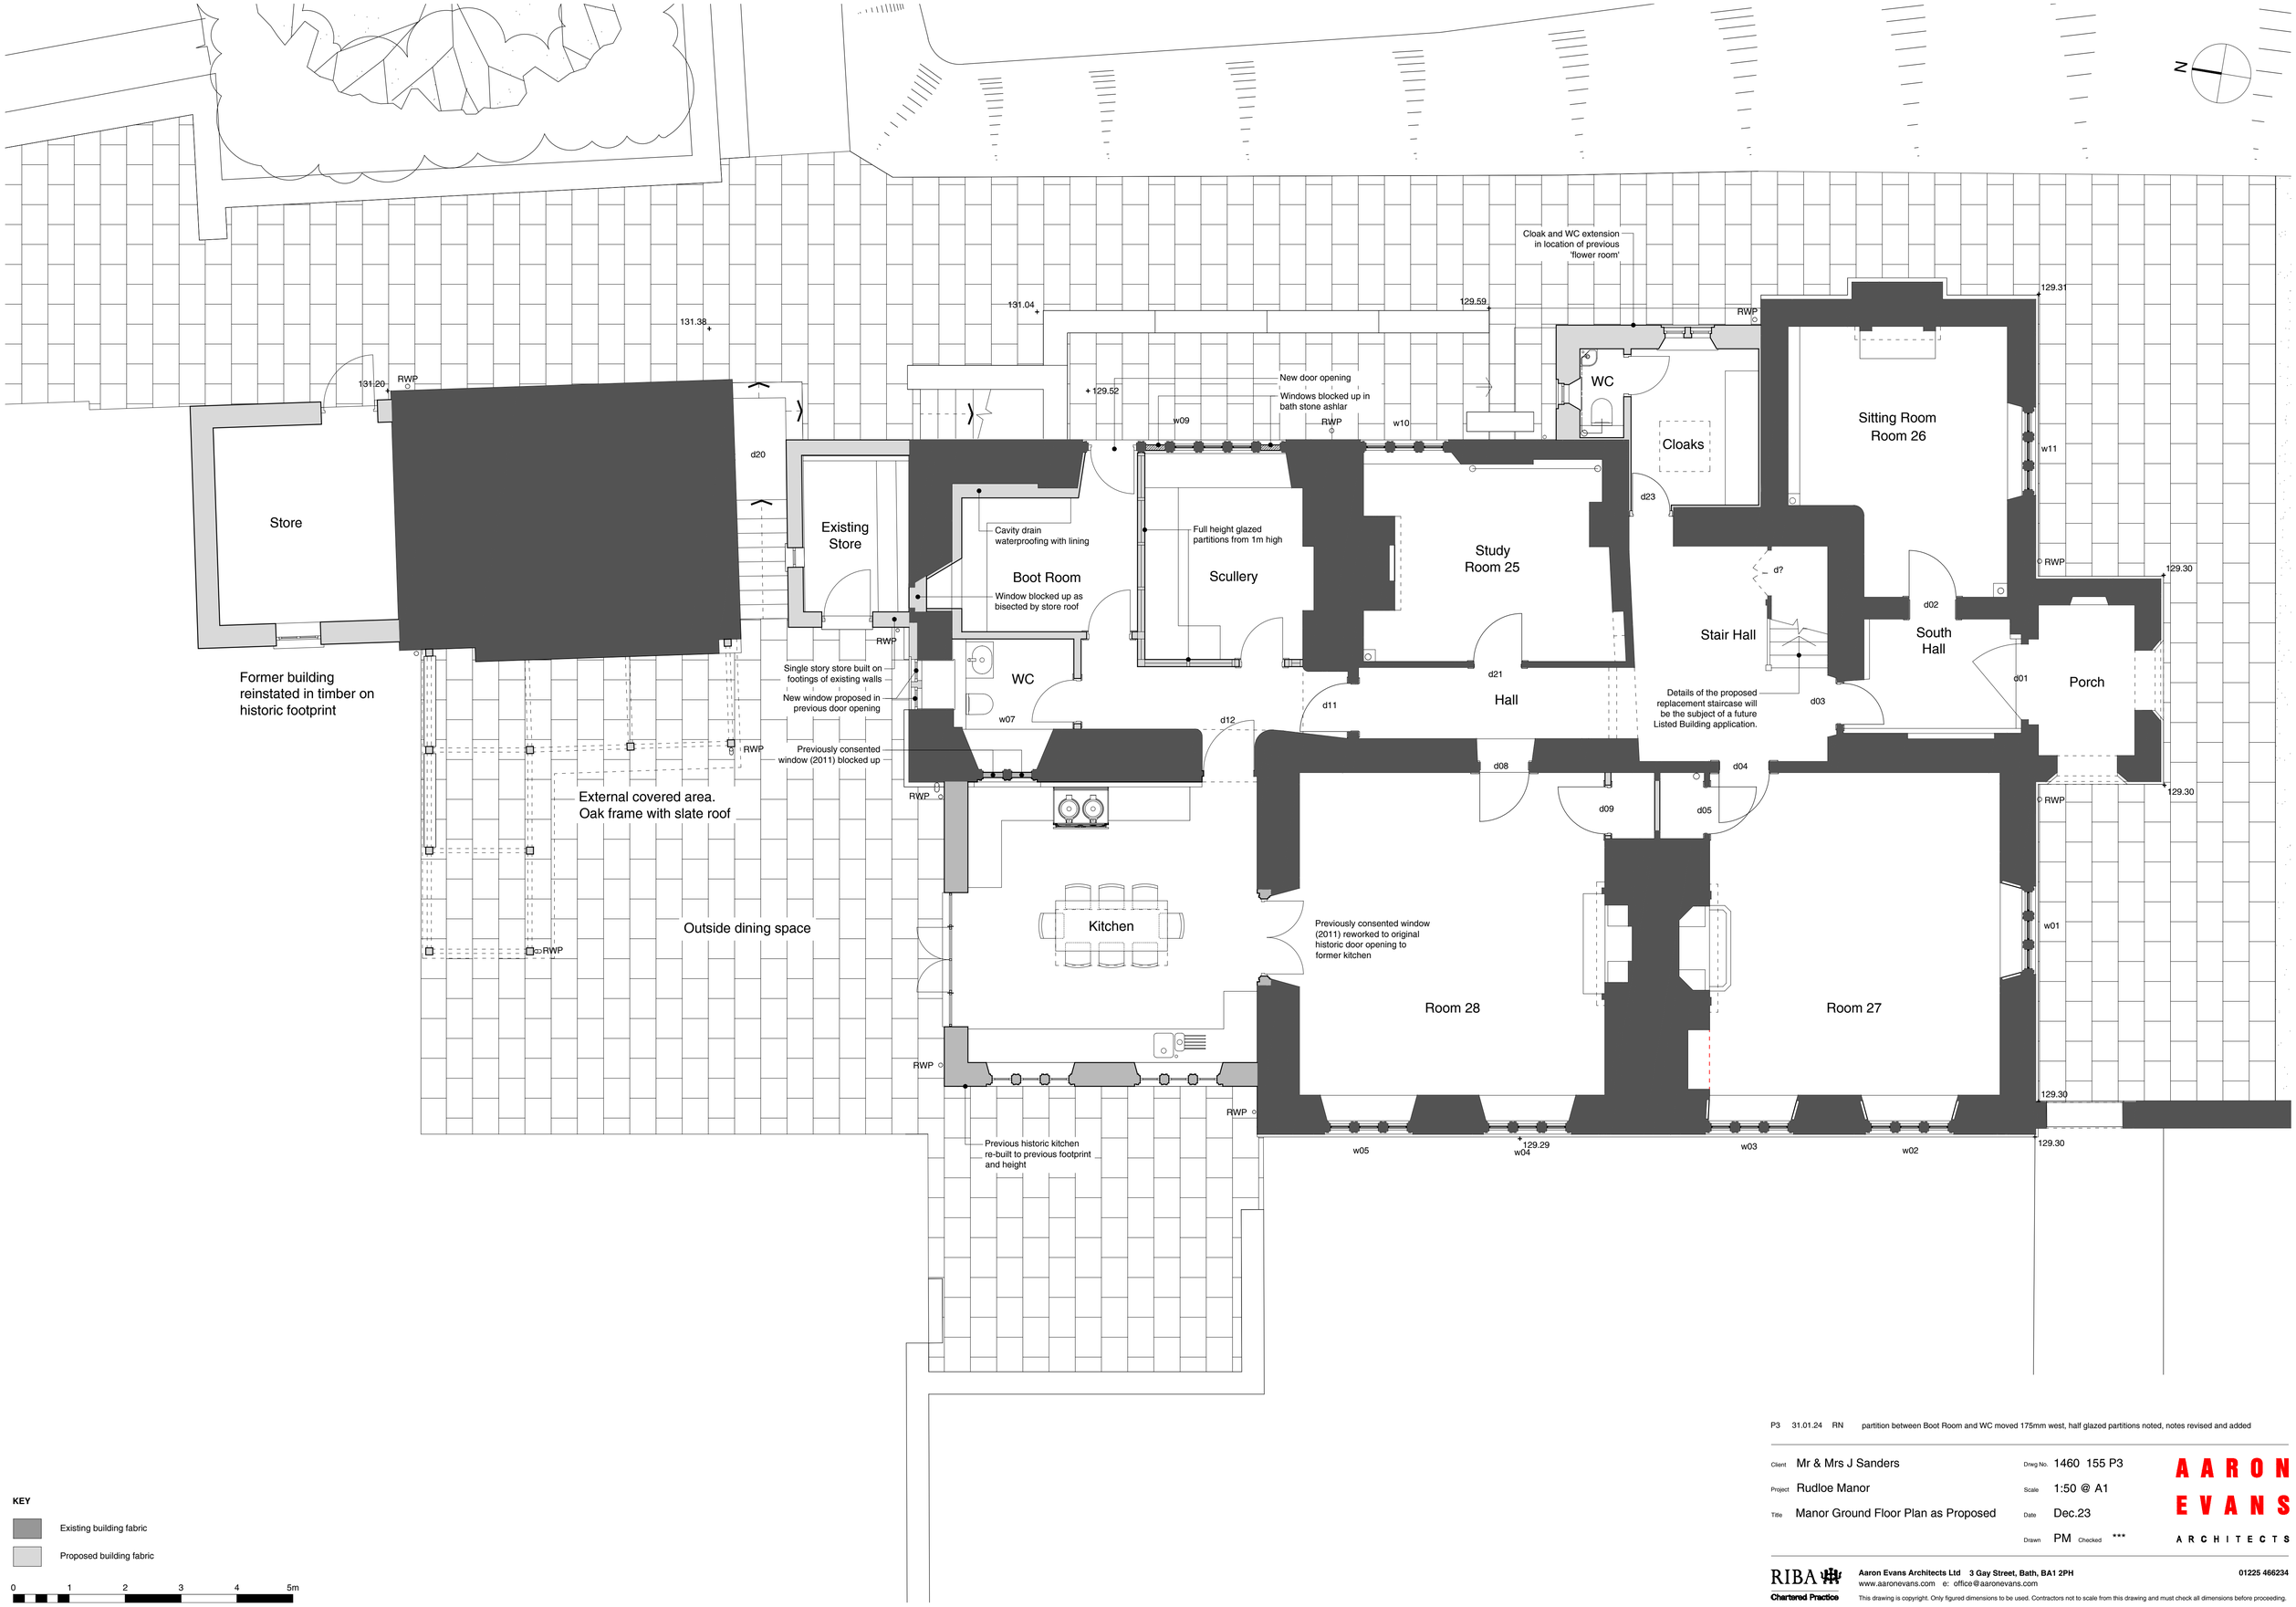


KEY

- Existing building fabric
- Proposed building fabric

0 1 2 3 4 5m

P3 31.01.24 RN partition between Boot Room and WC moved 175mm west, half glazed partitions noted, notes revised and added

Client Mr & Mrs J Sanders

Project Rudloe Manor

Title Manor Ground Floor Plan as Proposed

Drwg No. 1460 155 P3

Scale 1:50 @ A1

Date Dec.23

Drawn PM Checked ***

AARON EVANS ARCHITECTS

RIBA Chartered Practice

Aaron Evans Architects Ltd 3 Gay Street, Bath, BA1 2PH 01225 466234

www.aaronevans.com e: office@aaronevans.com

This drawing is copyright. Only figured dimensions to be used. Contractors not to scale from this drawing and must check all dimensions before proceeding.