bawden tree care

Unit 1 Mills Way Centre
Boscombe Down Business Park
Amesbury ,Wiltshire
SP4 7AU
Tel: 01980 622185
Email: info@bawdentreecare.com

129 Exeter Street, Salisbury
Tree Protection Plan

SCALE : 1 : 160 @ A3

DATE : 12/03/2024

Survey Ref: 2024-3045

N

Map data shown may contain Ordnance Survey ® products supplied by
Pear Technology Services Ltd; Email: info@peartechnology.co.uk
© Crown Copyright and database rights from date shown above
Ordnance Survey ® licence number 100023148


Proposed Outbuilding Location

Crown Spread

Root Protection Area

Category 'A' Category 'B' Category 'C' Category 'U'

0 12m

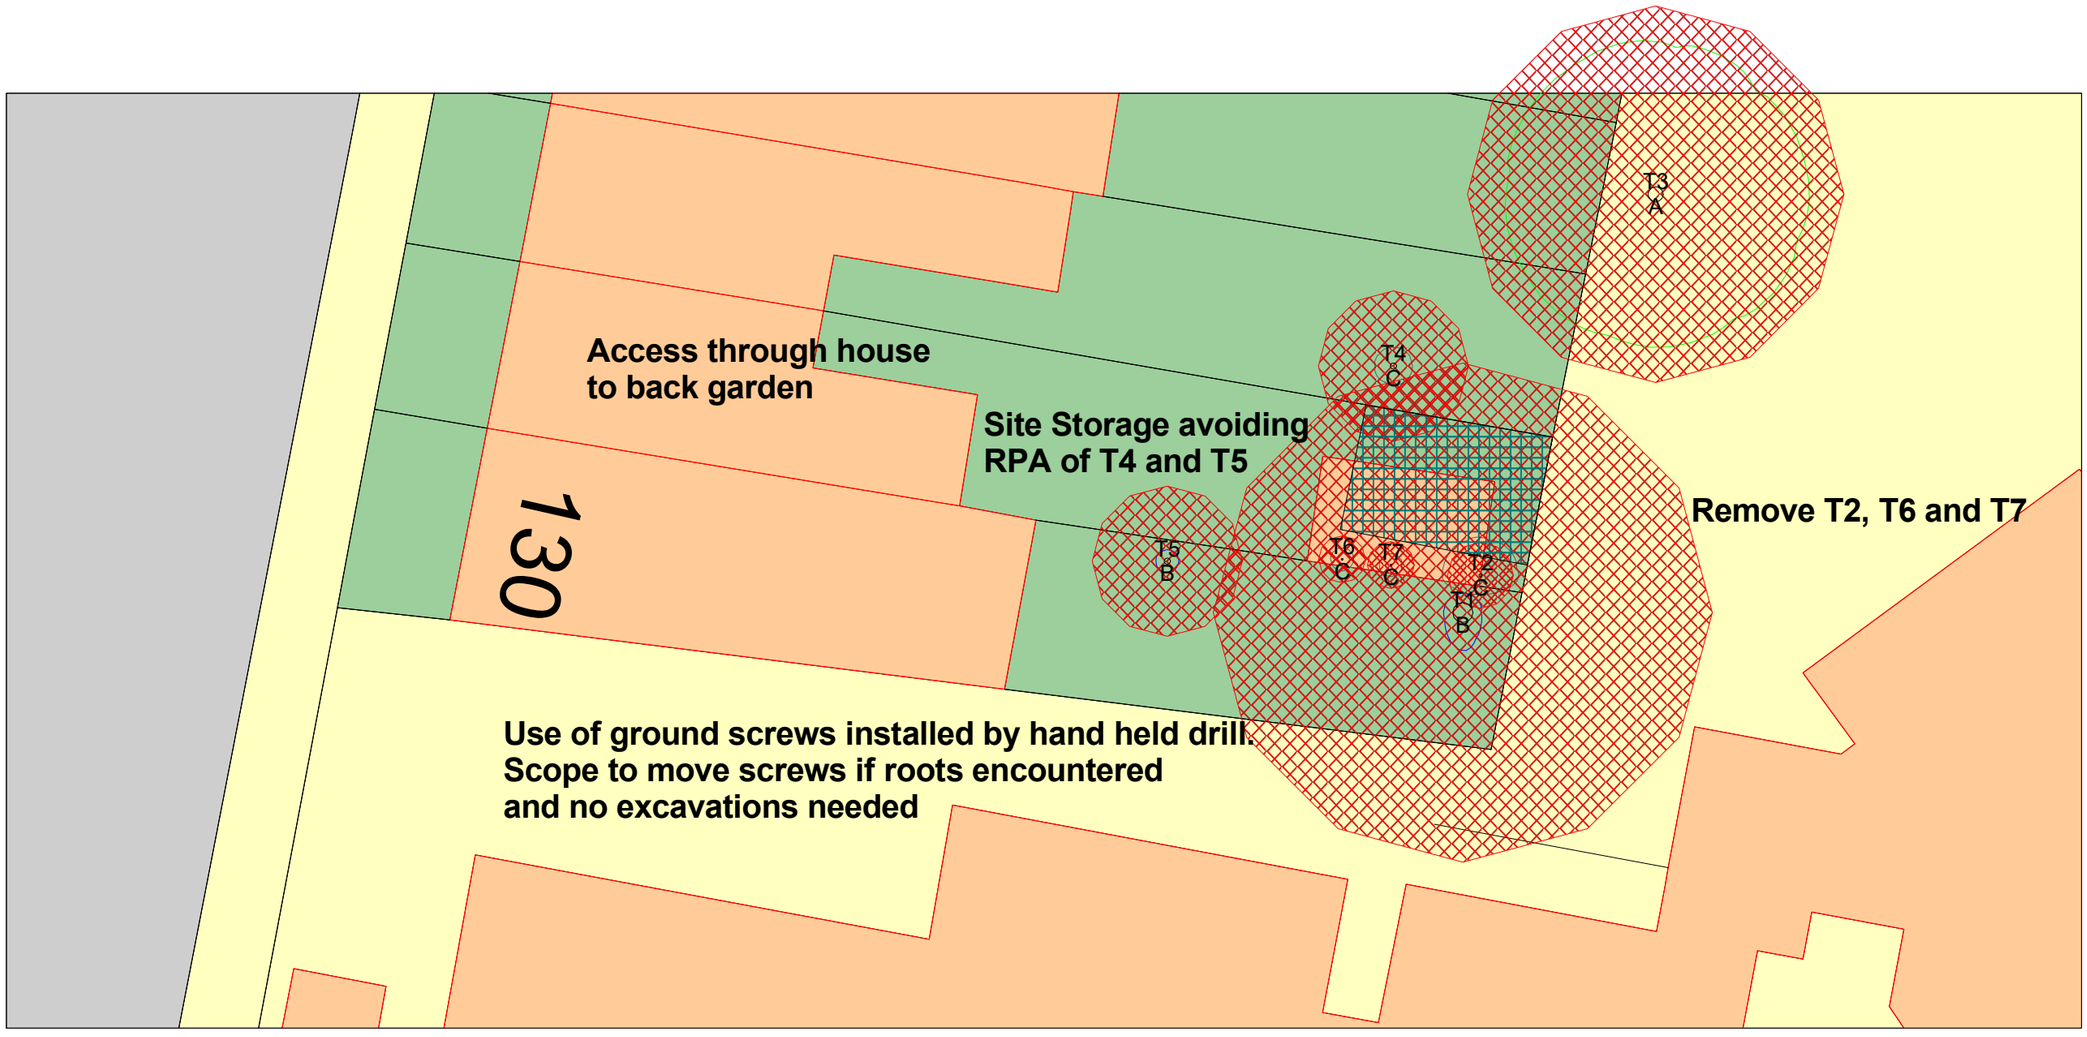

© Crown copyright and database rights 2024. Ordnance Survey AC00008227