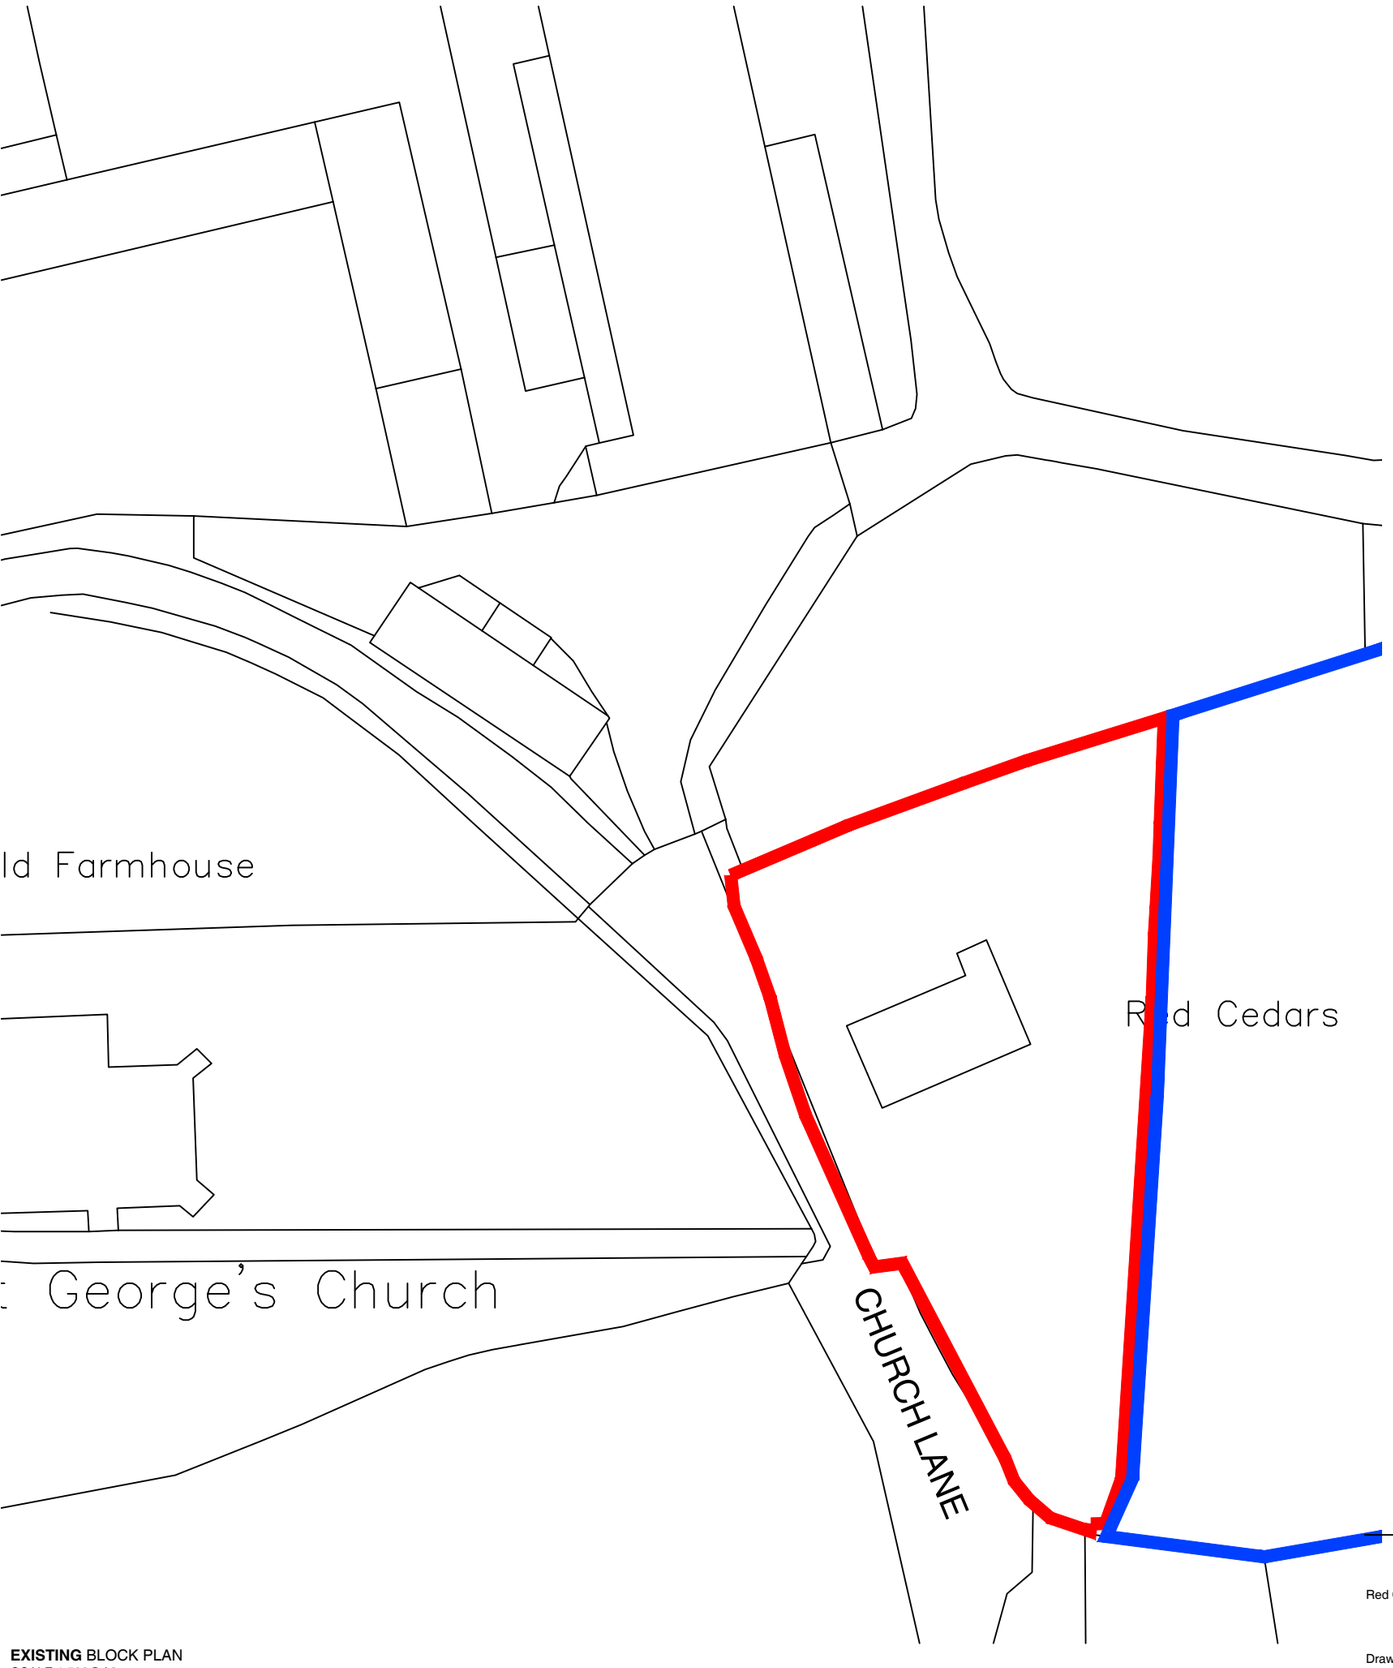

EXISTING BLOCK PLAN
SCALE 1:500@A3

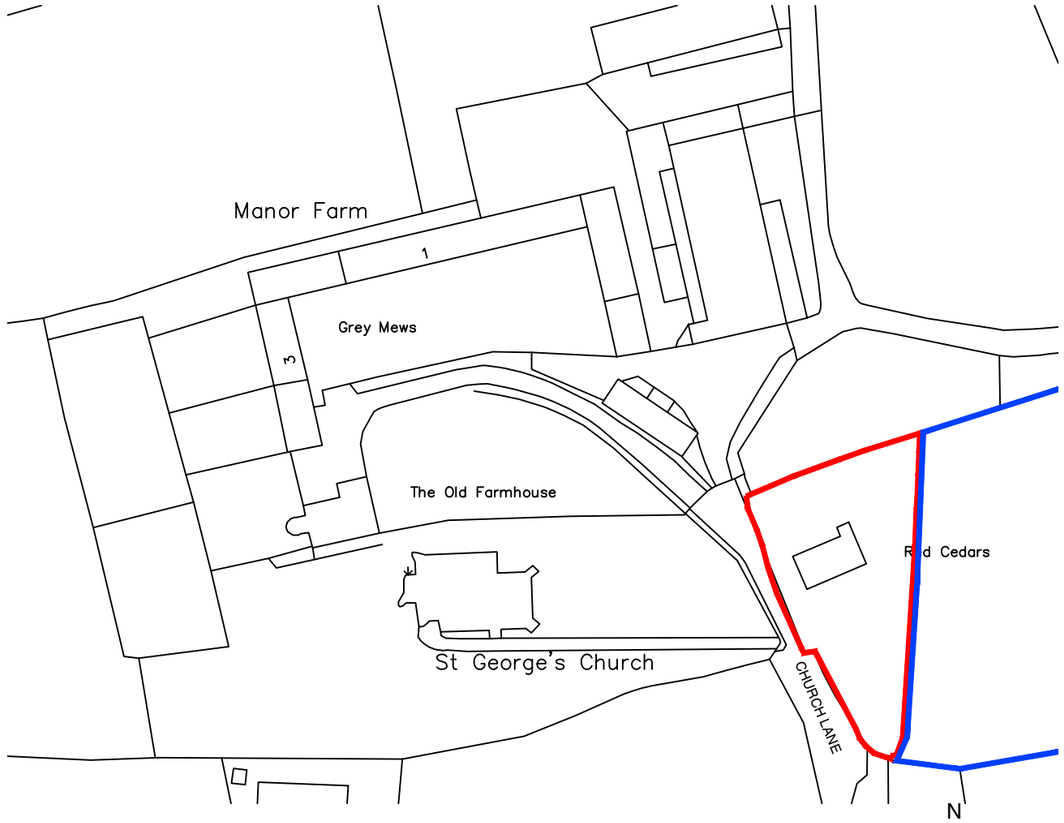

EXISTING LOCATION PLAN
SCALE 1:1250@A3

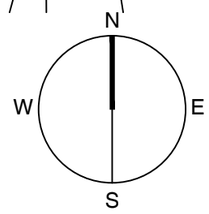

Site Boundary

Applicant Ownership

Red Cedars, Church Lane, Fovant, Salisbury, SP3 5LB

Drawn by	**JM**
Checked by	**DH**
Scale	**As shown**

These drawings are for planning application purposes only and may require additional details prior to a Building regs application. All the dimensions to be checked on site prior to commencement of work. Responsibility is not accepted for errors made by others in scaling from this drawing, all construction information should be taken from figure dimensions.

Revision	Notes	Date

Drawing Status key:

SK	-	Sketch	P	-	Preliminary
D	-	Draft	S	-	For Submission
A	-	Approved	T	-	Tender
C	-	Construction	I	-	Information

Block and Location Plan

Drawing ref:	**Status:**
1936P/101b	P

dot architecture

54 The Grove Christchurch BH23 2HB 01202 280638

www.dotarchitecture.co.uk Design On Toast LTD