0 1 2 3 4 5
Metres 1:50

0 2 4 6 8 10
Metres 1:100

DO NOT SCALE FROM THIS DRAWING ALL DIMENSIONS TO BE CHECKED ON SITE PRIOR TO COMMENCEMENT. ANY DISCREPANCIES TO BE REPORTED IMMEDIATELY TO THE ARCHITECT.

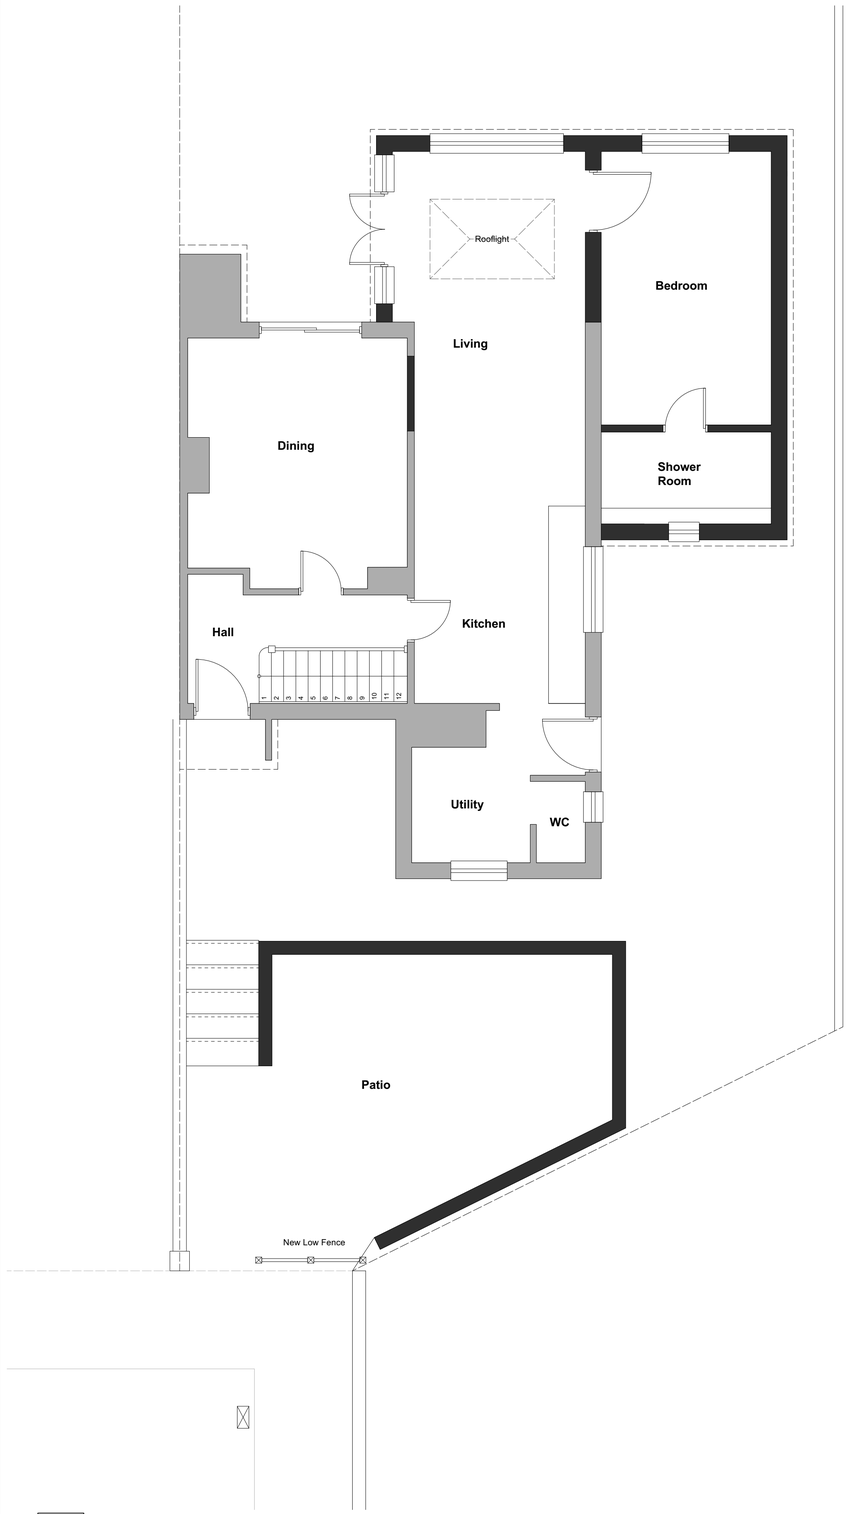

PLN 01 Proposed GF Plan
1:50

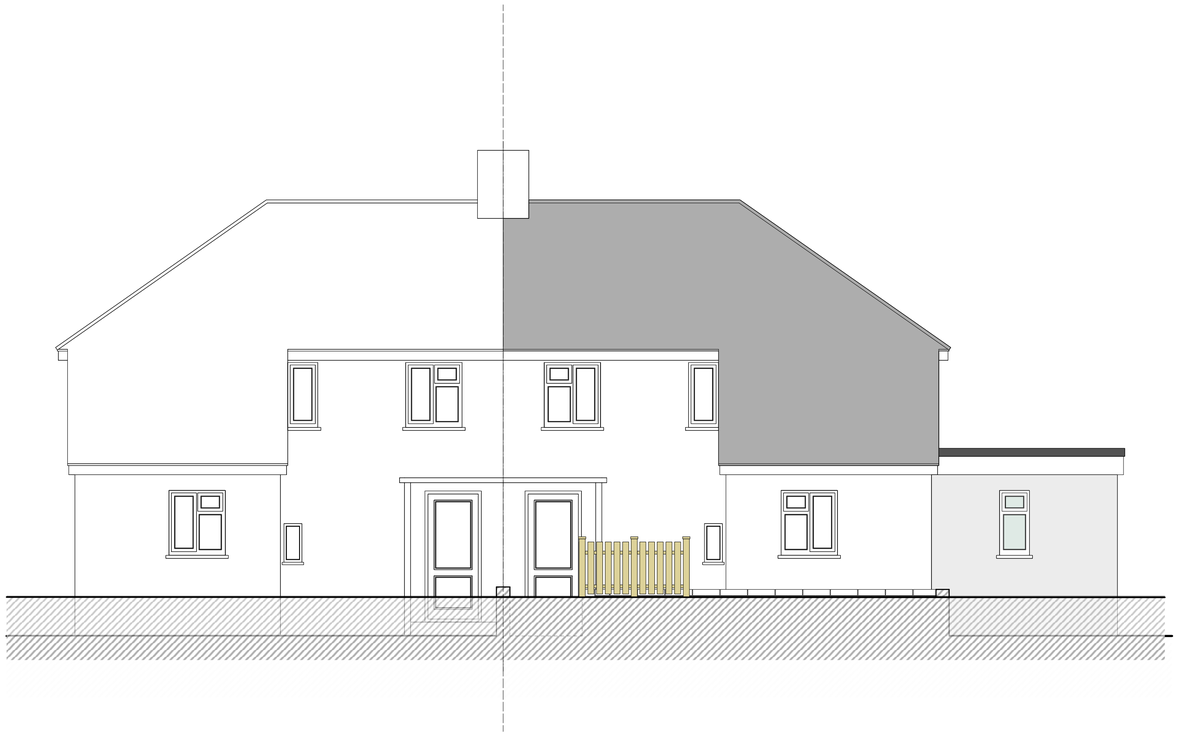

ELV 01 Proposed NW Elevation
1:100

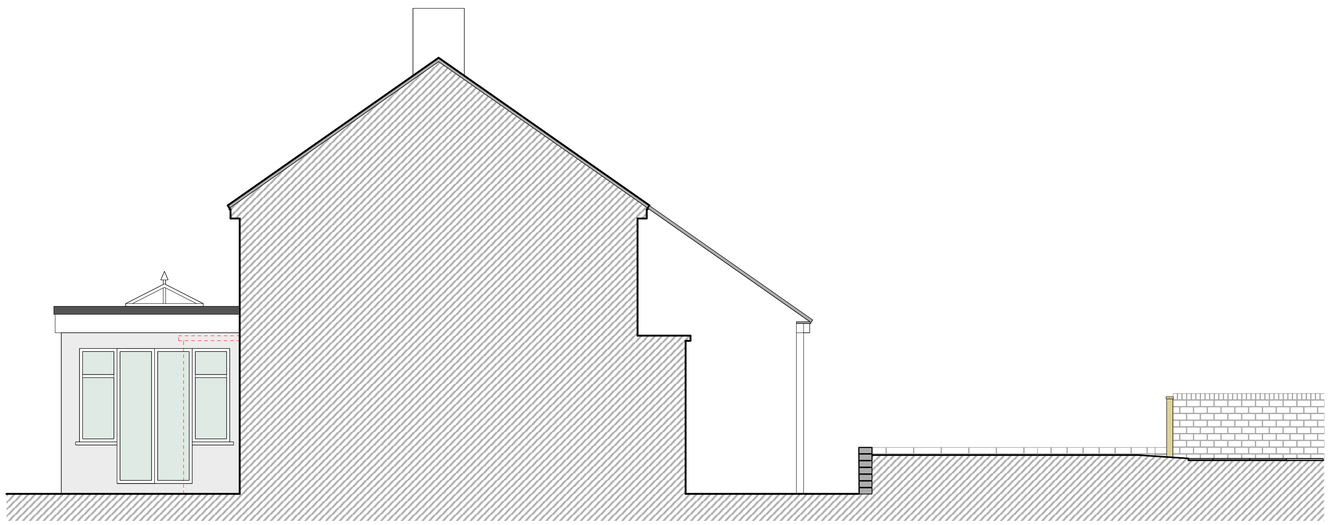

ELV 04 Proposed NE Elevation
1:100

PAUL STEVENS ARCHITECTURE LTD
Unit 3 Boathouse Meadow Business Park
Cherry Orchard Lane
Salisbury
Wiltshire
SP2 7LD

Tel No: 01722 349384

THIS DRAWING IS COPYRIGHT. IT MUST NOT BE COPIED, USED OR DISCLOSED TO THIRD PARTIES WITHOUT PRIOR PERMISSION.

PROJECT:

75 Western Way
Salisbury
Wiltshire
SP2 9RD

DRAWING:

Proposed
Fence Elevations

SCALE: 1:50 & 1:100 @ A1

DATE: 03 2024

DESIGN: ☐ PLANNING: ☒ BLDG REGS: ☐
TENDER: ☐ CONSTRUCTION: ☐

DRAWN: CEB DATE: 19/03/2024

CHECKED: DATE:

JOB No: 1072

DWG No: 05 REV: A

CURRENT: ☐
SUPERSEDED: ☐