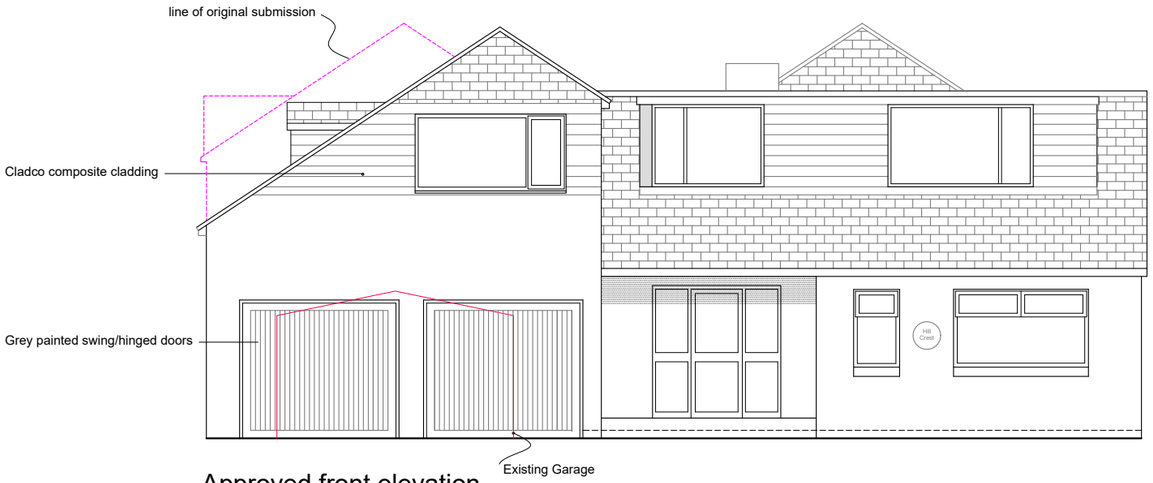

Approved front elevation

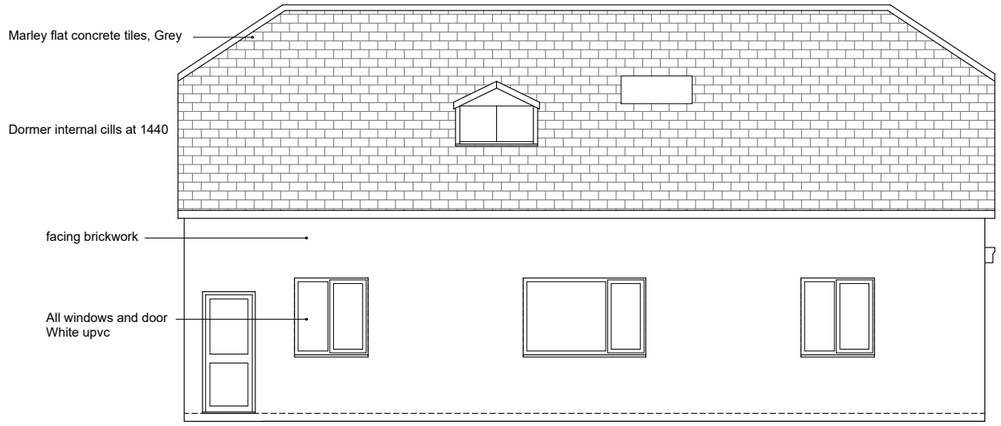

Approved side elevation (East)



Approved rear (south) elevation

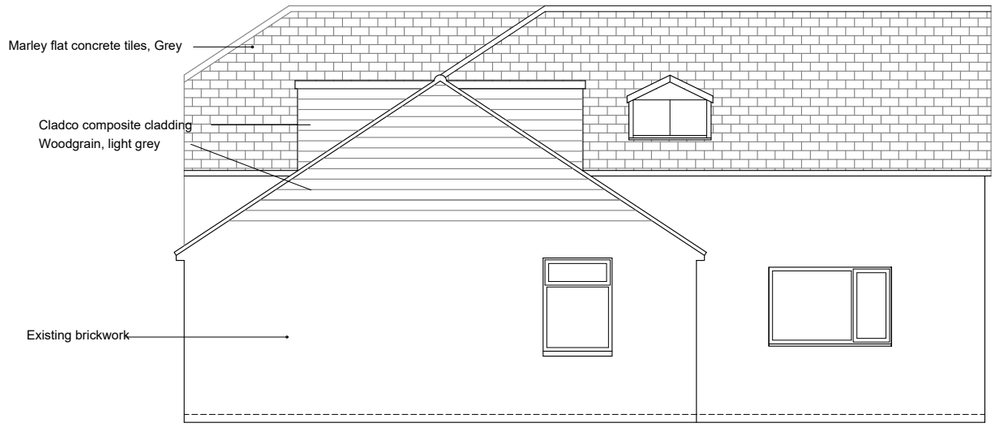

Approved side elevation (west)

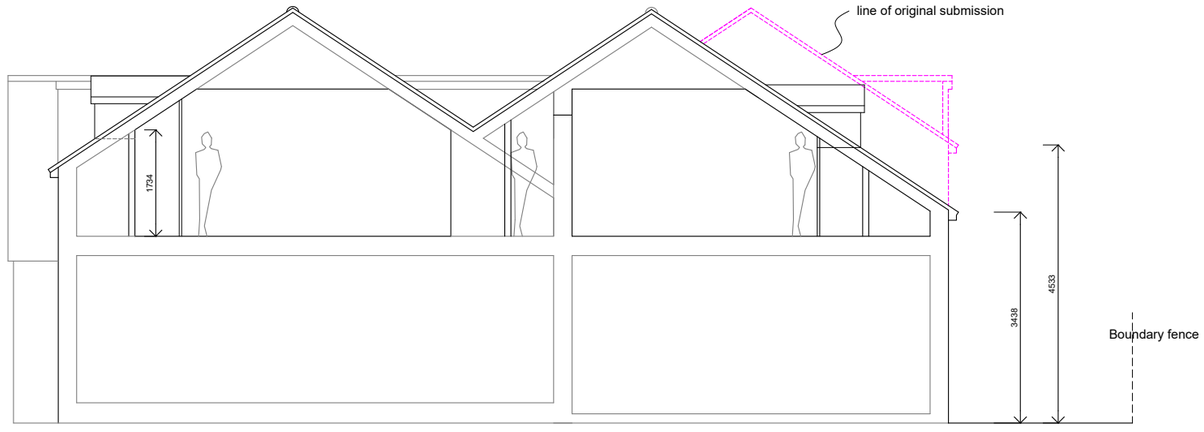

Approved section A

Meters
0 1 2 3 4 5 6 7 8 9 10

Larkin Projects
9 Sherford Road
Swindon SN25 3PR
tel; 07711389998

This drawing is the copyright of Larkin Projects and shall not be used or reproduced without their permission.
Do not scale off drawing.
All dimensions are to be checked on site.

Project: Hillcrest, Brinkworth, SN15 5DX			Client: Mr L Betts & Miss A Davis
Drawing Title: Approved Elevations			Revision ; A - 4.11.22 Revision ; B - 5.11.22 One dormer removed from east elevation
Scale: 1:100 @ A3	Date: 22.6.22	Drawing Number: LP/LBB/22/ 3B	Drawn: ML