
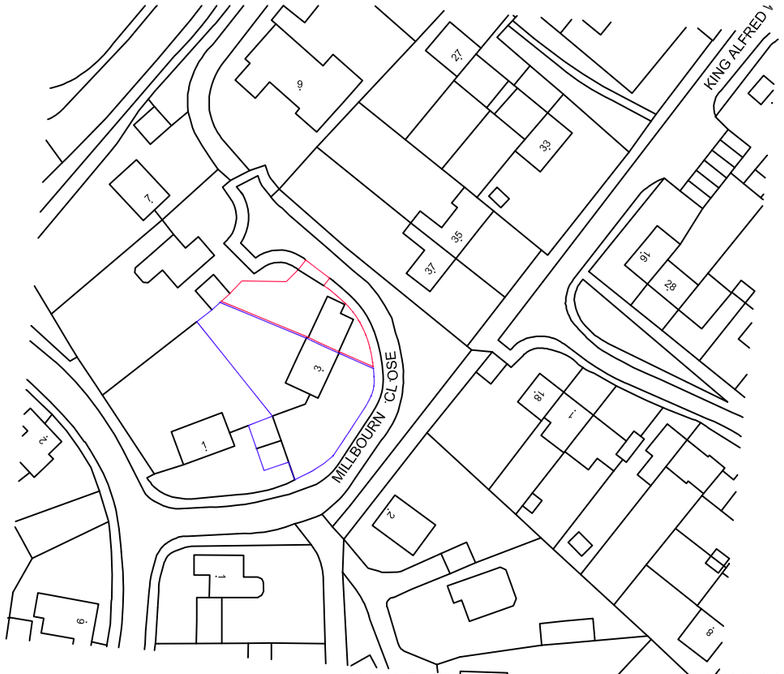


Crown Copyright and database rights 2023 OS Licence no. AC0000849896

LOCATION PLAN 1:250

NORTH

0 10 20 30 40 50 metres

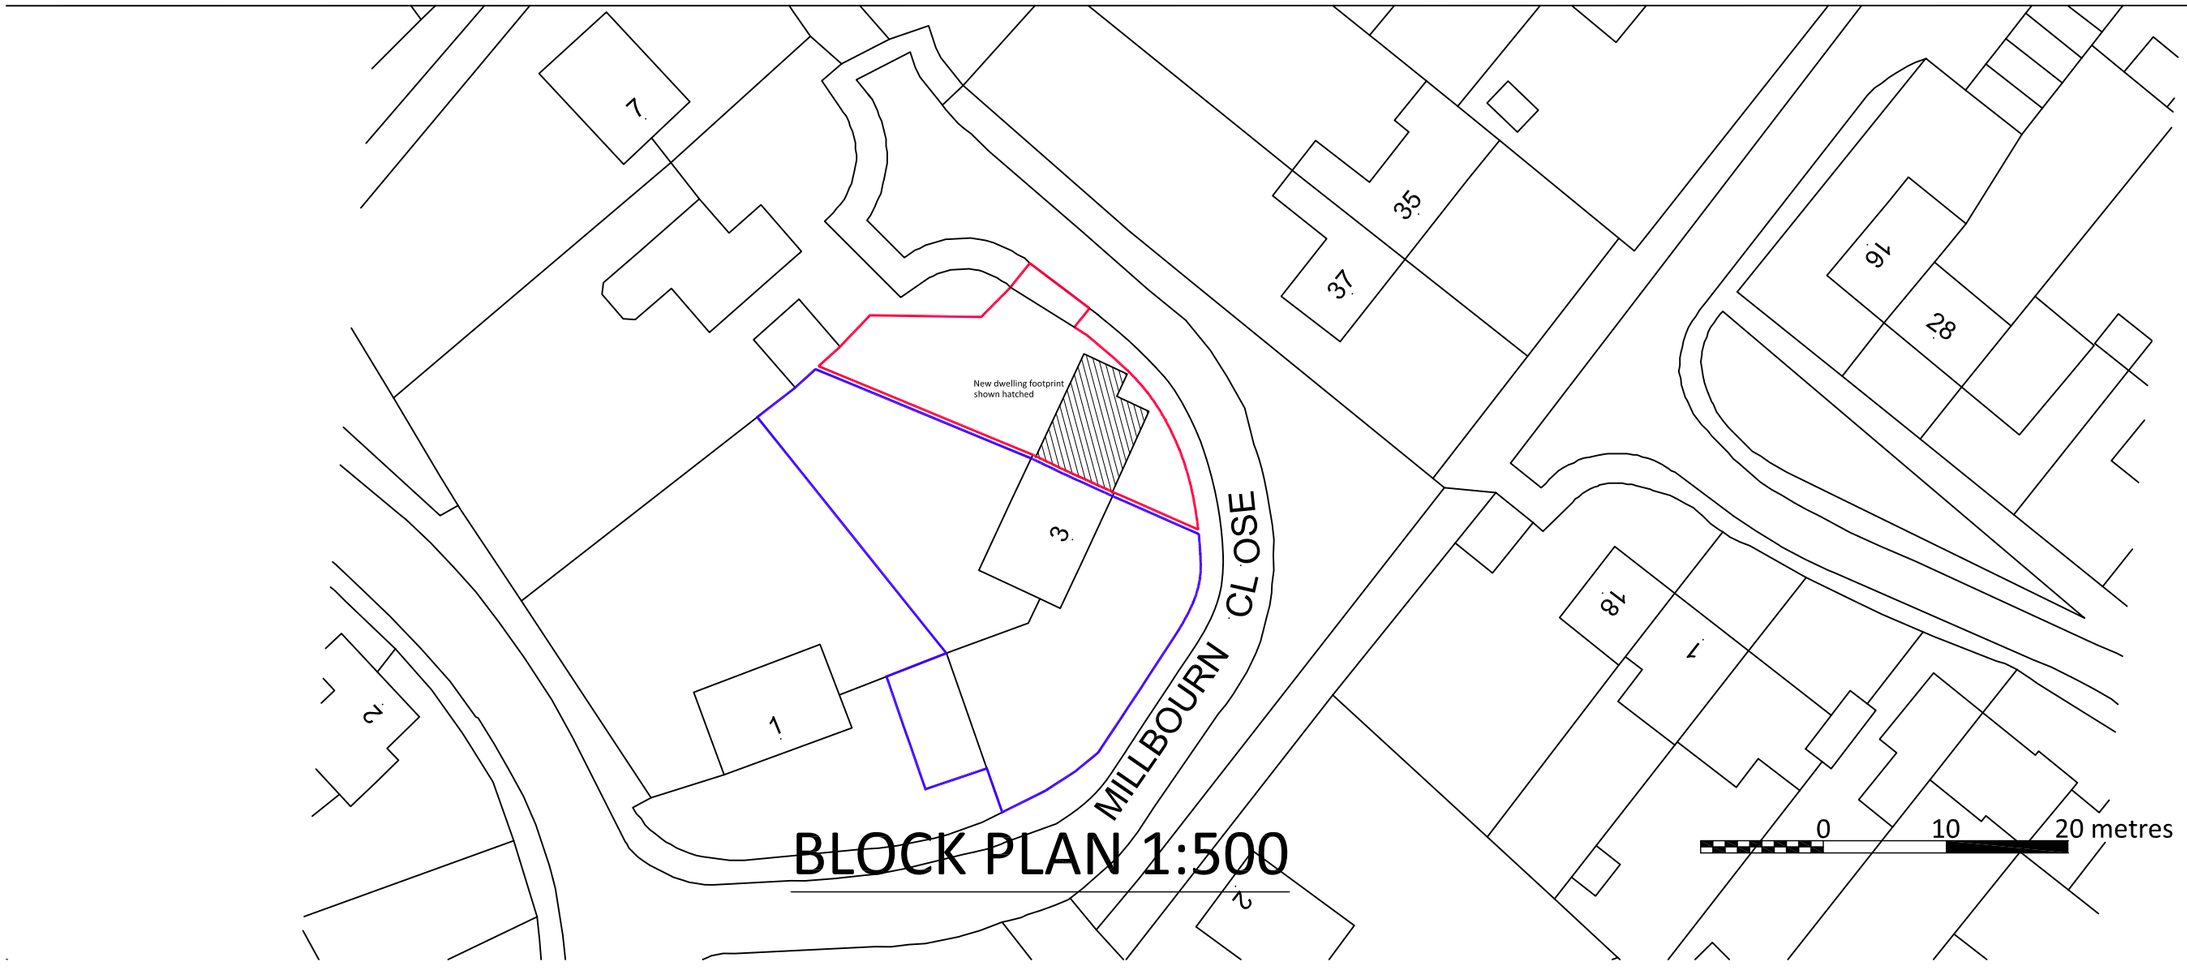

BLOCK PLAN 1:500

0 10 20 metres

LARNER SING LIMITED
CHARTERED PRACTICE
FOR BUILDING DESIGN
& PLANNING

CONTACT ADDRESSES: UK - 28 LOWER STREET,
RODE, SOMERSET, BA11 6PU
FRANCE - MAS DES BIL, 48190, SENECTE.
T+44 (0) 1373830388 M +44 (0) 7788340961
EMAIL: MAIL@LARNER-S.NET.COM
DIRECTOR IAN SING MRICS MCIOB MABI MCIAT

B	Red line amended to incorporate crossover to highway.	7.12.24
A	Red line amended and blue line added.	23.11.23

Revisions

Project Title

3 MILBOURNE CLOSE, WINSLEY

Drawing Title

BLOCK AND LOCATION PLAN

This drawing is copyright

Sheet size
A3

Date
OCT 23

Scale
AS SHOWN

Prepared by
IDS

Drawing Number
791/BLb