



Site Plan EXISTING @ 1:200
Licence Number - 100022432

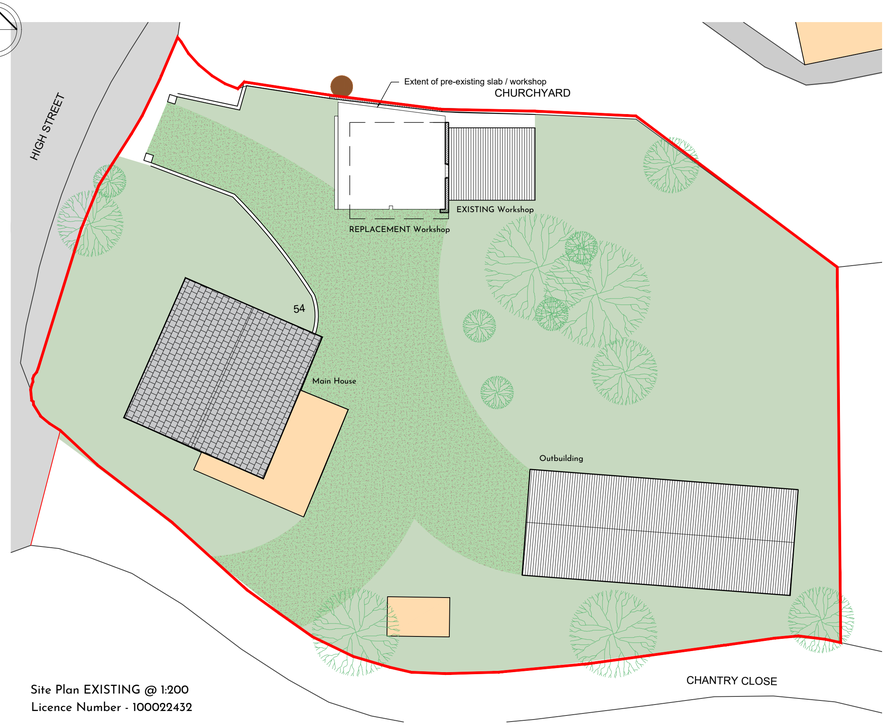


Site Plan PROPOSED @ 1:200
Licence Number - 100022432

SCALE IN METRES / 1:100
0 2 5 10


SCALE IN METRES / 1:200
0 4 10 20

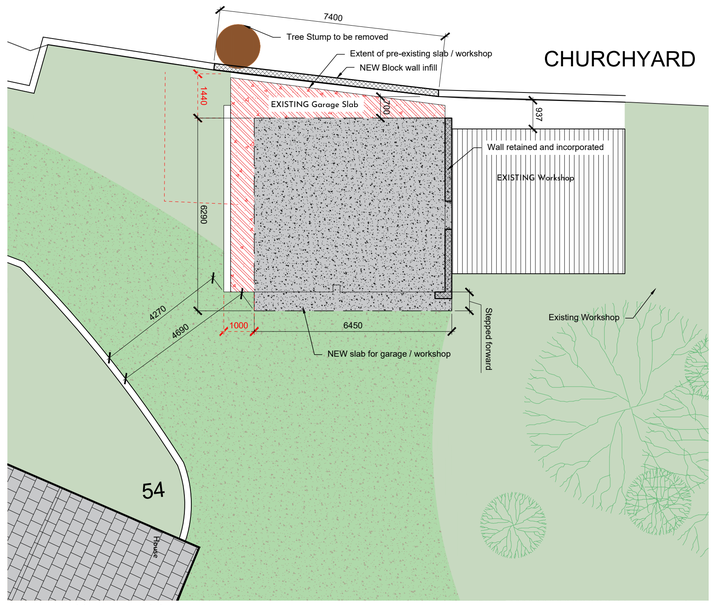


Existing Double Garage Slab

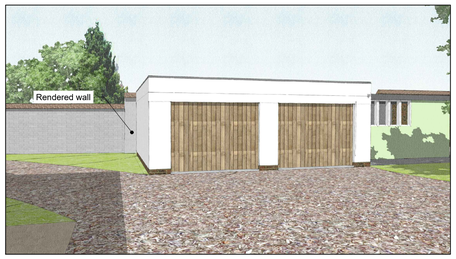


PROPOSED 3D images showing replacement workshop in context

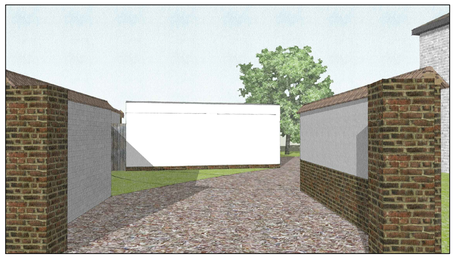


PROPOSED 3D images showing replacement workshop on access

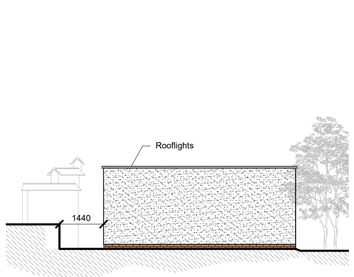


Proposed Side Elevation - Site Entrance

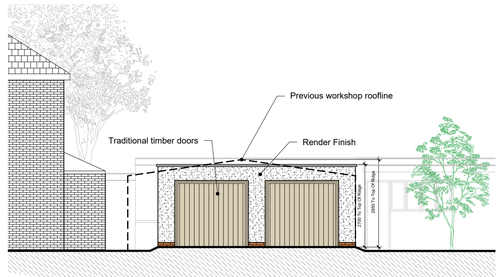


Proposed Front Elevation - View From House

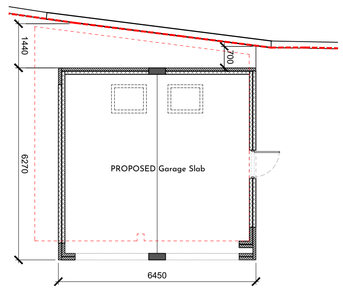


Proposed Double Garage Plan

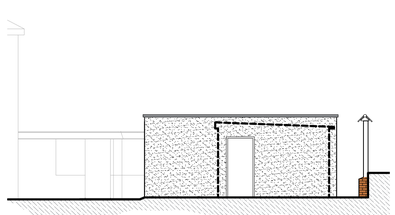

Proposed Side Elevation - Site Entrance

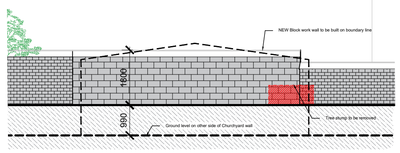


Proposed Rear Elevation - View From Churchyard

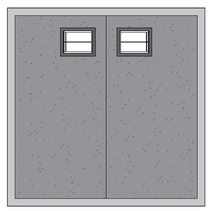


Proposed Roof Plan


Photos showing gap between Churchyard Wall & Garage



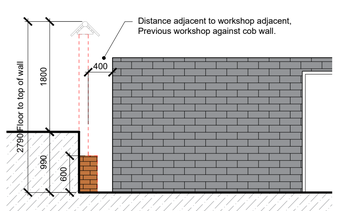

EXISTING Section between
Churchyard Wall & Garage

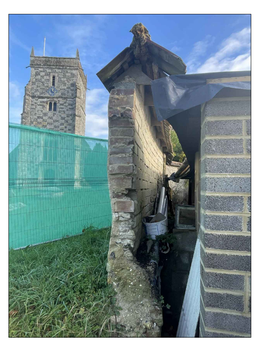

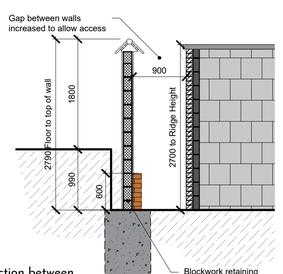

PROPOSED Section between
Churchyard Wall & New Garage

REVISIONS

>	Planning Issue	20/12/23
A	Changes following CO comment	21/03/24

SCRACE ARCHITECTS
TEN
The Old Fire Station
Salt Lane
Salisbury
01722 658048
info@scracearchitects.co.uk

Project:
Refurbishment/Extension
Church Farm House, 54 High Street
Durrington, Wiltshire, SP4 8AQ

Drawing:
PLANNING
Site Plan EXISTING & PROPOSED

Drawing No: 23_134 / P001A

Scale: 1:100 & 1:200 @ A1

Origin: NOV 2023

Drawn by: TS