


N

Ordnance Survey, (c) Crown Copyright 2022. All rights reserved. Licence number 100022432

LOCATION PLAN


Scale 1:1250

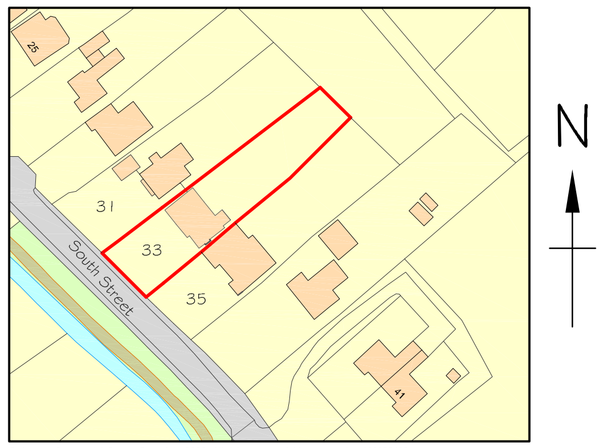

BLOCK PLAN

Scale 1:200

N

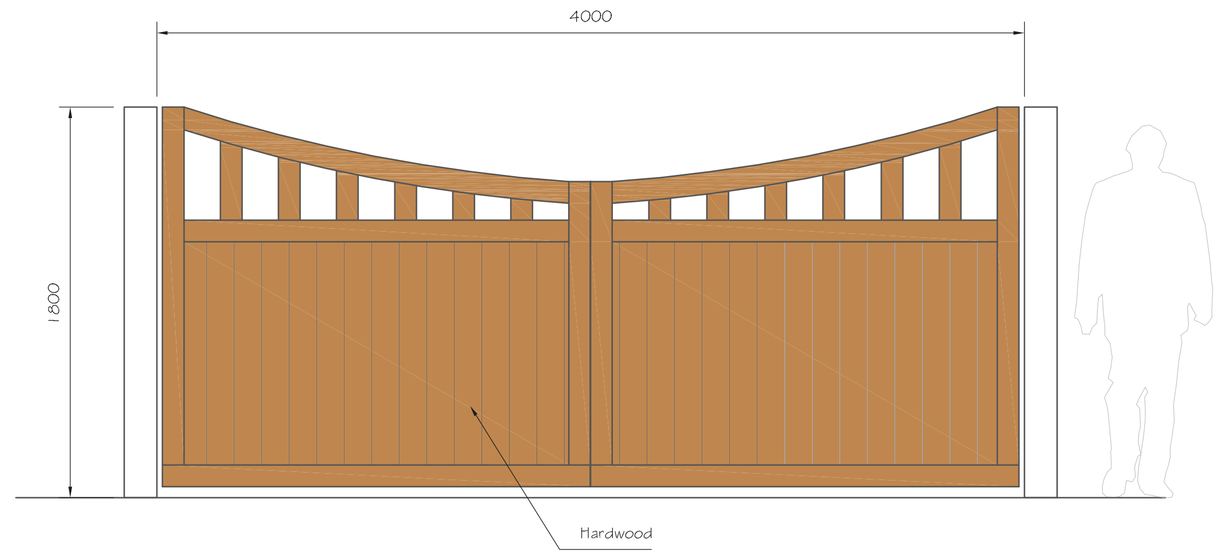

GATE ELEVATIONS

Scale 1:20

1:20 [m]
0 0.5 1.0

1:200 [m]
0 5 10

1:500 [m]
0 5 10 15 20 25

1:1250 [m]
0 20 40 60

Alex Dawson
www.addraughting.co.uk
alex@addraughting.co.uk
01672 511412
07791 341698

59 Barrow Close
Marlborough
Wiltshire
SN8 2BE

AD DRAUGHTING
ARCHITECTURAL SERVICES

Client

MR & MRS WHALLEY

Job Title

ENTRANCE AT:
33 SOUTH STREET,
ALDBOURNE,
WILTSHIRE,
SN8 2DW.

Drawing Title

ELEVATIONS AND PLANS

Scale AS SHOWN

Date 22/03/2024 Drawn AD

Drawing No. 1368-03 Rev B

841 x 594 A1