
*MacKenzie Osborn Design*

Architecture Conservation Planning

Tel: 01722 324758 Mob: 07818 453626

e-mail: mackenzieosborn@btinternet.com

Web: mackenzieosborndesign.com

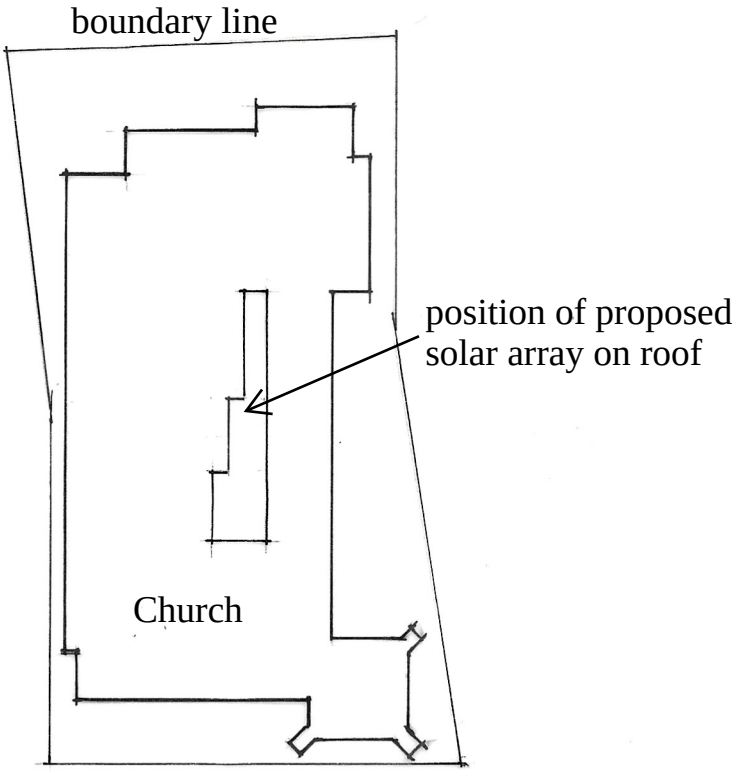


0 10m

# Block Plan 1:500

Job: New roof solar array
Client: United Reform Church
Fisherton St Salisbury
Dwg: Block Plan
Scale: 1:500 Date: Jan 2024
Dwg No. 1142/02A

Rev A March 2024: Setting out of solar panels revised