

PROPOSED REAR ELEVATION scale 1:100

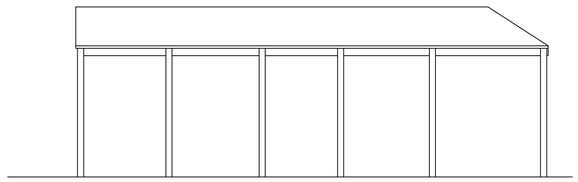

PROPOSED SIDE ELEVATION scale 1:100

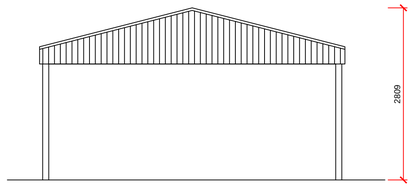

PROPOSED FRONT ELEVATION scale 1:100

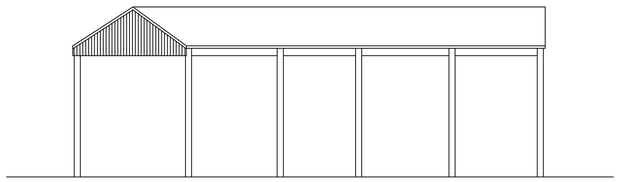

PROPOSED SIDE ELEVATION scale 1:100

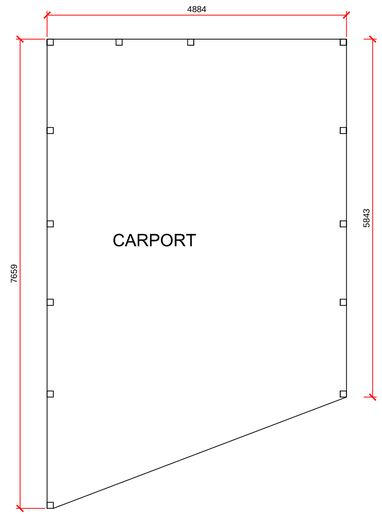

PROPOSED GROUND FLOOR scale 1:50

Location Plan
Scale 1:1250

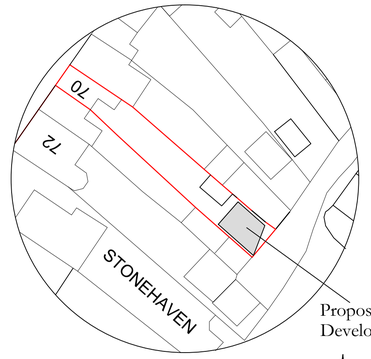

Block Plan
Scale 1:500

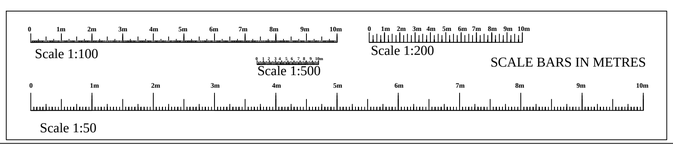

NOTES

1. ALL DIMENSIONS ARE IN MILLIMETERS UNLESS STATED OTHERWISE
2. ALL DIMENSIONS TO BE CHECKED ON SITE BY THE CONTRACTOR PRIOR TO PREPARATION OF SHOP DRAWINGS, ORDERING MATERIALS OR COMMENCING WORKS.
3. THIS DRAWING HAS BEEN PREPARED SOLELY FOR THE PURPOSES OF OBTAINING EITHER PLANNING CONSENT OR BUILDING APPROVAL.

client
Jane Cattelona.

SITE ADDRESS
70 Bradenstoke
SN15 4EL.

PROJECT
Proposed carport
(retrospectively).

RAND PLANNING
CONSULTANCY LTD

Phil Rand
Cherry Tree House
Clardon lane
Purton.
Wiltshire
SN5 4HN
TEL 01793 771128

Drawn by **Phil Rand**	Drawing No **01**
Scales **1:500 1:100 1:50**	Date **5th March 2024**