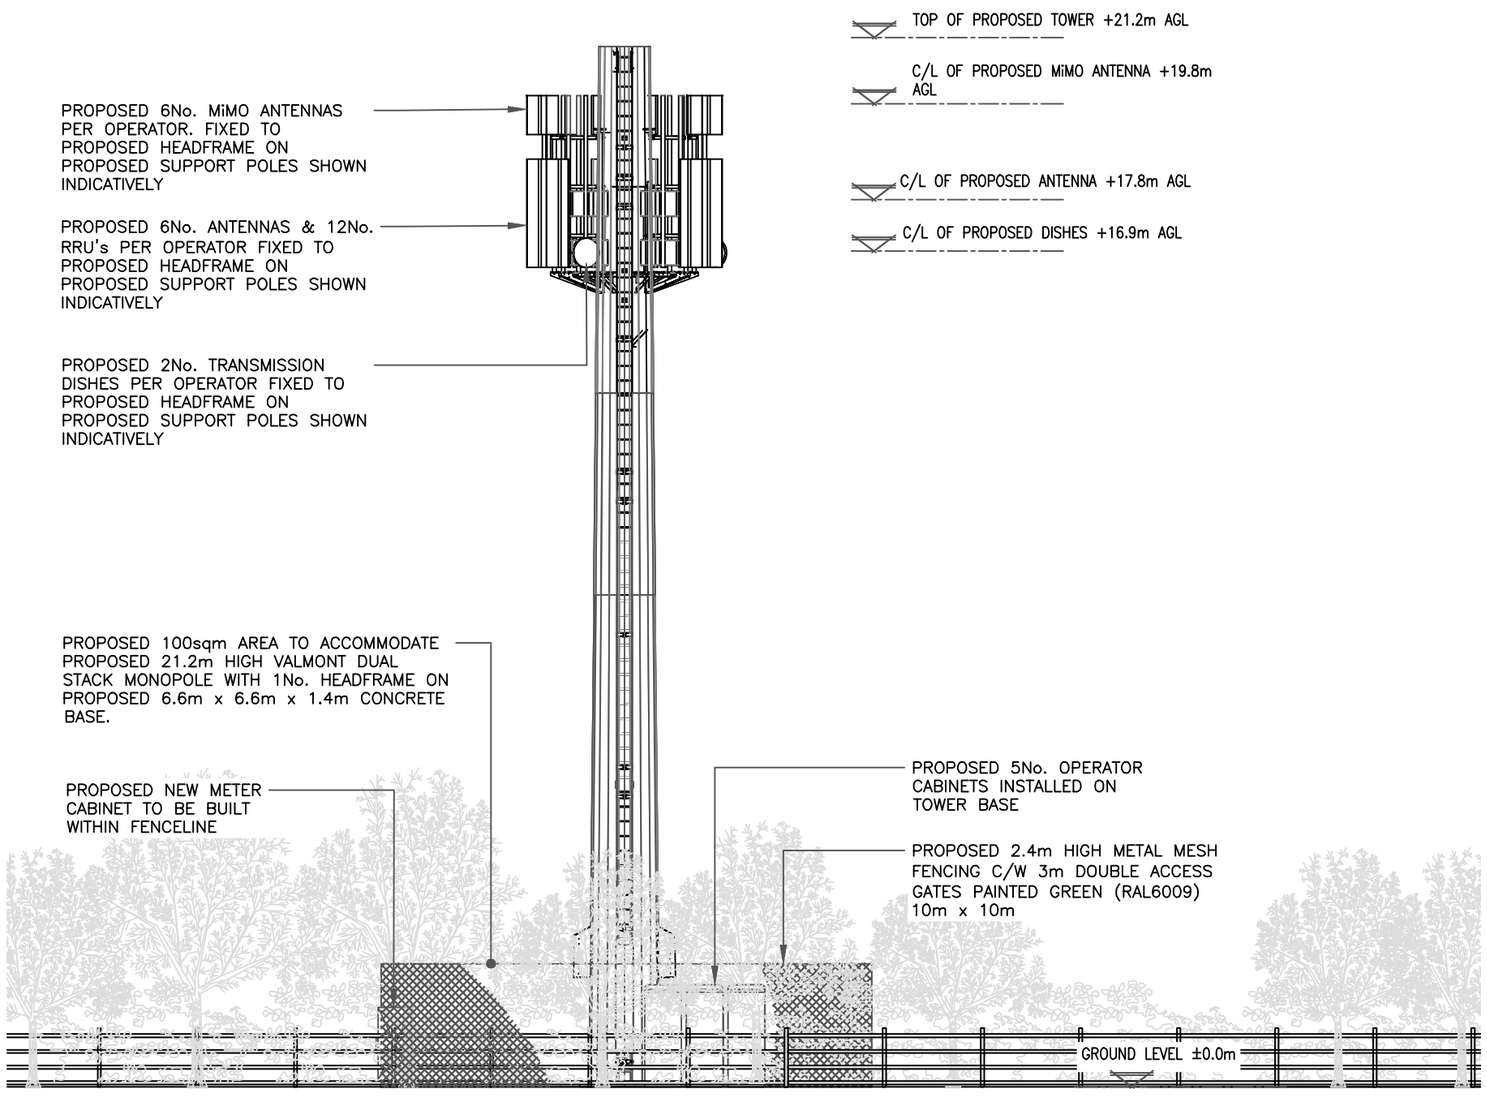

PROPOSED SOUTH ELEVATION
(SCALE 1:125)

5000 0 5000 10000 15000

ORIGINAL SCALE AT A3 – 1:125

ALL DIMENSIONS IN MILLIMETRES

REV.	MODIFICATION	BY	CHK.	DATE
B	TOWER SWAP TO VALMONT MP	MLB	EC	18.03.24
A	FIRST ISSUE	JK	MLB	06.03.23

ICON TOWER
INNOVATIVE INFRASTRUCTURE SOLUTIONS

ICON TOWER REFERENCE No.:
GBR–WIL0002

OPERATOR 2 REFERENCE No.:
N/A

OPERATOR 3 REFERENCE No.:
N/A

SITE NAME AND ADDRESS:
BURTON FARM
LAND AT BURTON FARM, NETTLETON Rd.
WILTSHIRE
SN14 7LN

DRAWING TITLE:
PROPOSED SITE ELEVATION

PURPOSE OF ISSUE:
PLANNING

DRAWING NUMBER:
301

SURVEYED BY:		ORIGINAL SIZE:		ISSUE:
JH		A3		B
DRAWN: JK	DATE: 06.03.23	CHECKED: MLB	DATE: 06.03.23	