

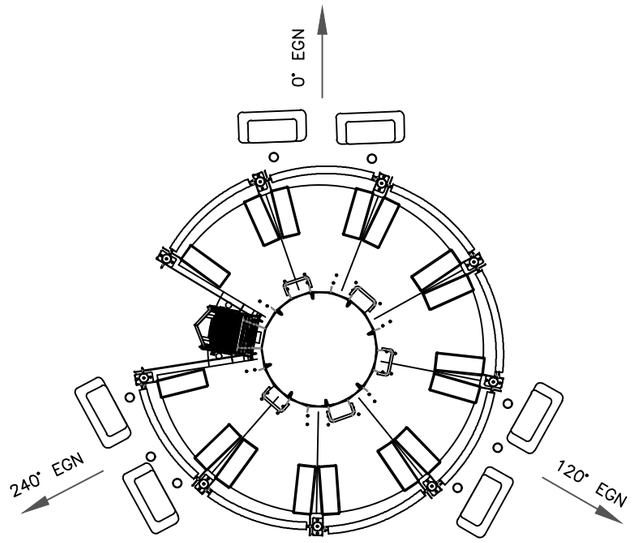

PROPOSED ANTENNA LAYOUT AT 19.8m A.G.L.
(SCALE 1:50)

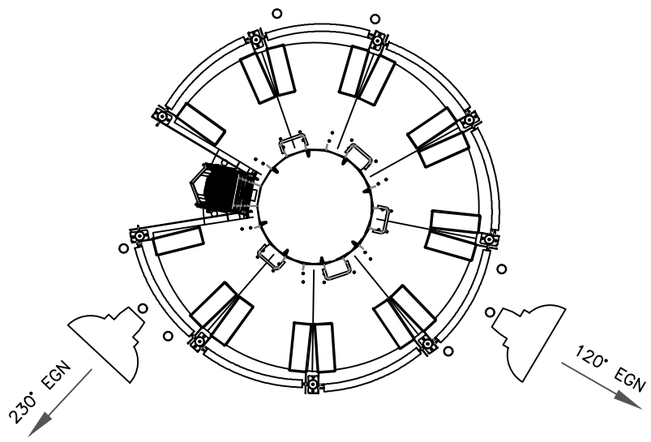

PROPOSED DISH LAYOUT AT 16.9m A.G.L.
(SCALE 1:50)

2000 1000 0 1000 2000 3000 4000 5000

ORIGINAL SCALE AT A3 – 1:50

ALL DIMENSIONS IN MILLIMETRES

REV.	MODIFICATION	BY	CHK.	DATE
B	TOWER SWAP TO VALMONT MP	MLB	EC	18.03.24
A	FIRST ISSUE	JK	MLB	06.03.23

ICON TOWER
INNOVATIVE INFRASTRUCTURE SOLUTIONS

ICON TOWER REFERENCE No.:
GBR–WIL0002

OPERATOR 2 REFERENCE No.:
N/A

OPERATOR 3 REFERENCE No.:
N/A

SITE NAME AND ADDRESS:
BURTON FARM
LAND AT BURTON FARM, NETTLETON Rd.
WILTSHIRE
SN14 7LN

DRAWING TITLE:
PROPOSED ANTENNA & DISH LAYOUT

PURPOSE OF ISSUE:
PLANNING

DRAWING NUMBER:
400

SURVEYED BY:		ORIGINAL SIZE:		ISSUE:
JH		A3		B
DRAWN: JK	DATE: 06.03.23	CHECKED: MLB	DATE: 06.03.23	