2 NO. "VELUX" ROOFLIGHTS EACH 78cm x 55cm INSTALLED TO SLOPING CEILINGS

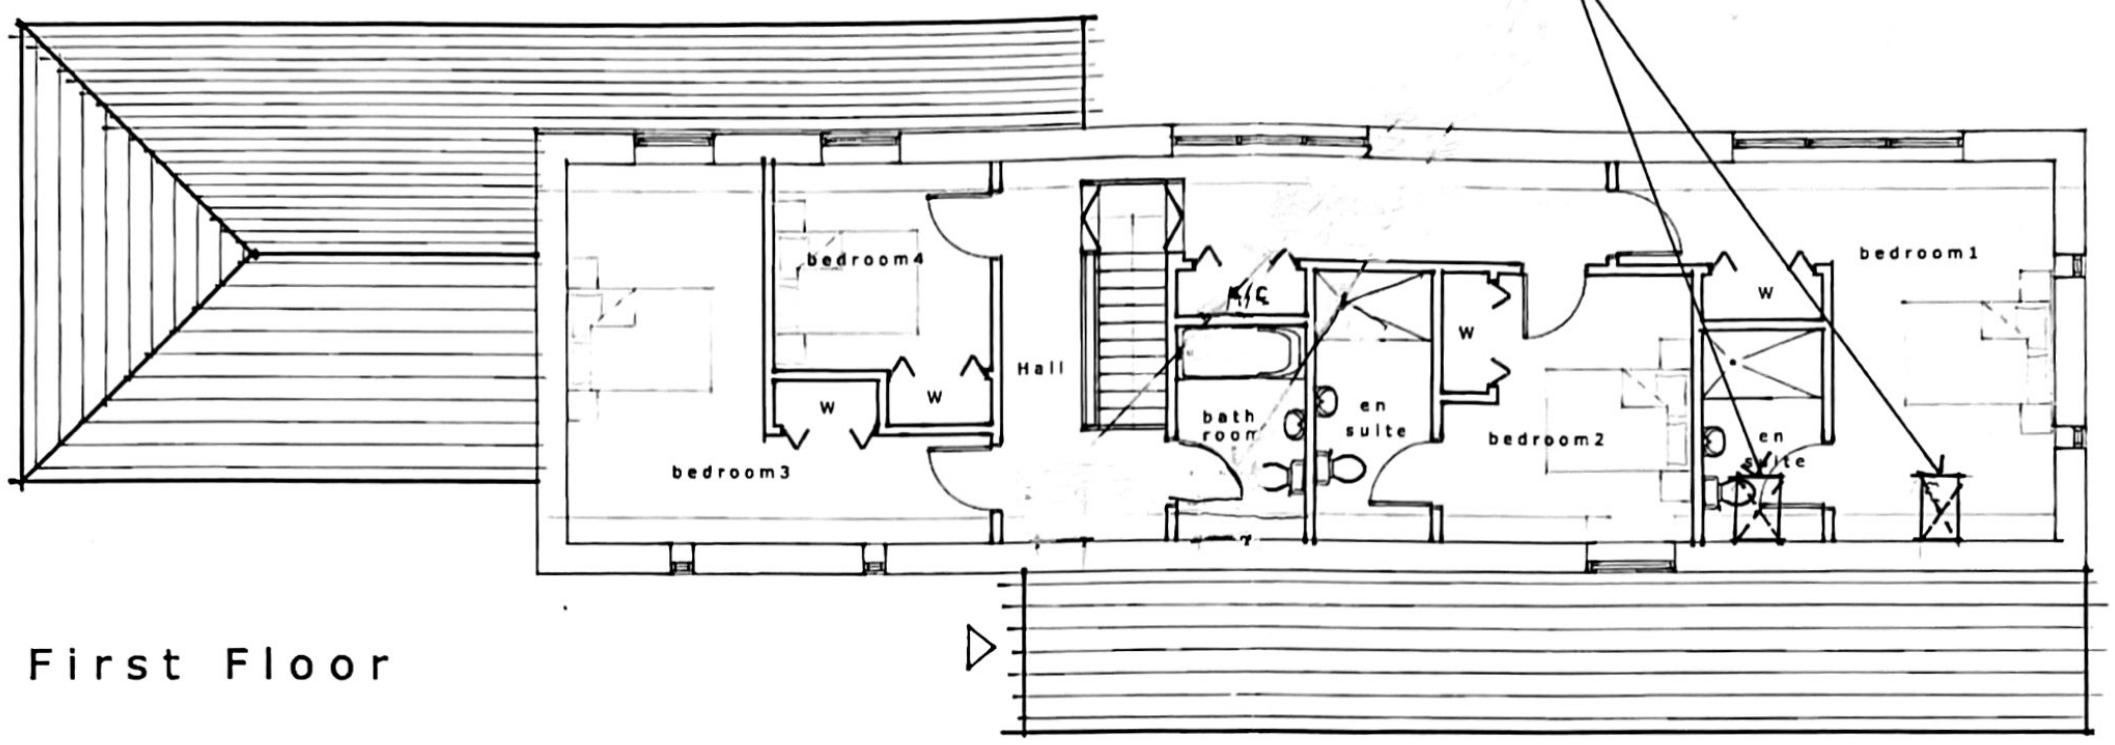

First Floor

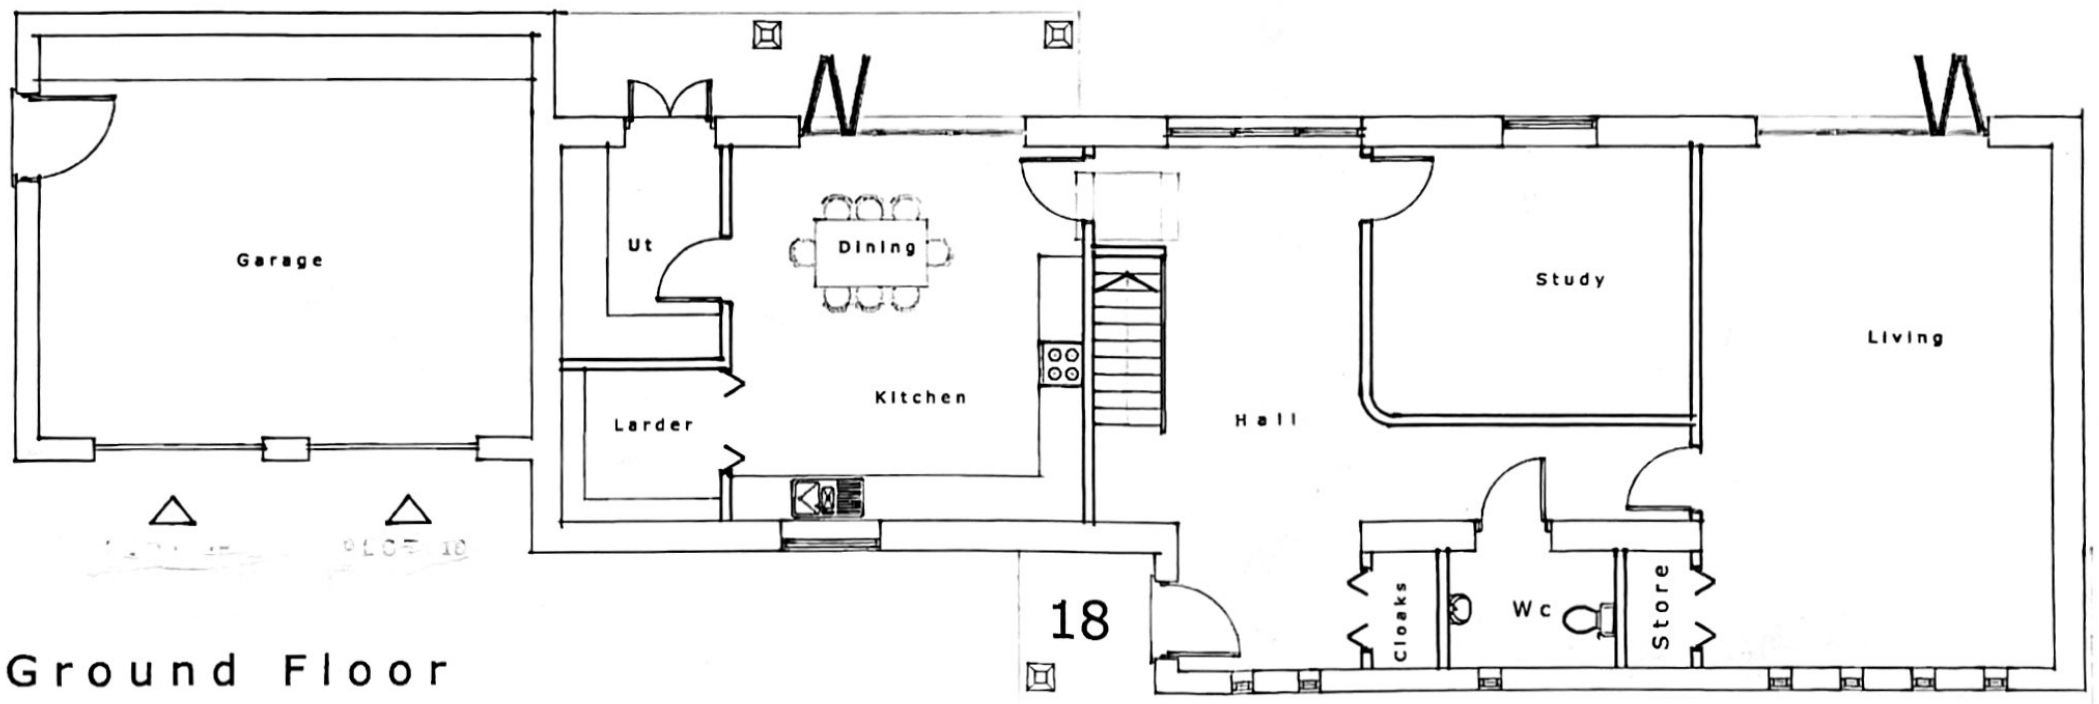

Ground Floor

1:100 @ A3

0M. 5M.

4 Bedroom + Study
GIFA = 219 SQM

1 MANOR FARMYARD, URCHFONT
PROPOSED "VELUX" ROOFLIGHTS
DRG NO. 3 REV A 10.1.24
REV B 25.3.24