
CROSS SECTION E - E

Scale H = 1:100
V = 1:100

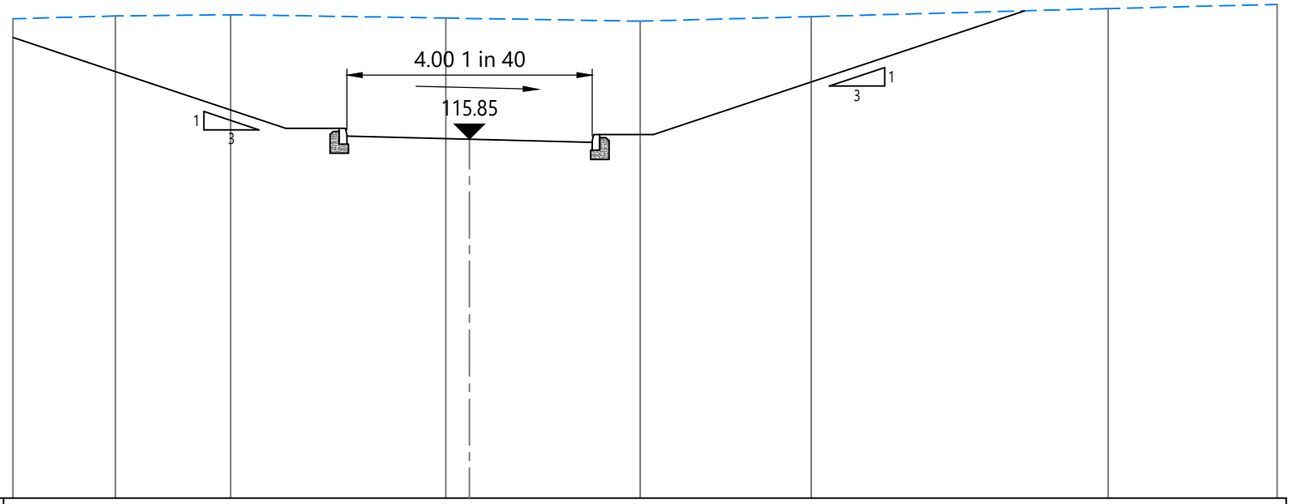


110.00

PROGRESSIVE DISTANCES	0.00	1.67	3.55	7.06	10.23	13.03	17.87	20.62
PARTIAL DISTANCES		1.67	1.88	3.51	3.17	2.79	4.84	2.76
EXISTING ELEVATIONS	117.81	117.86	117.88	117.82	117.77	117.85	117.98	118.05

CROSS SECTION F - F

Scale H = 1:100
V = 1:100

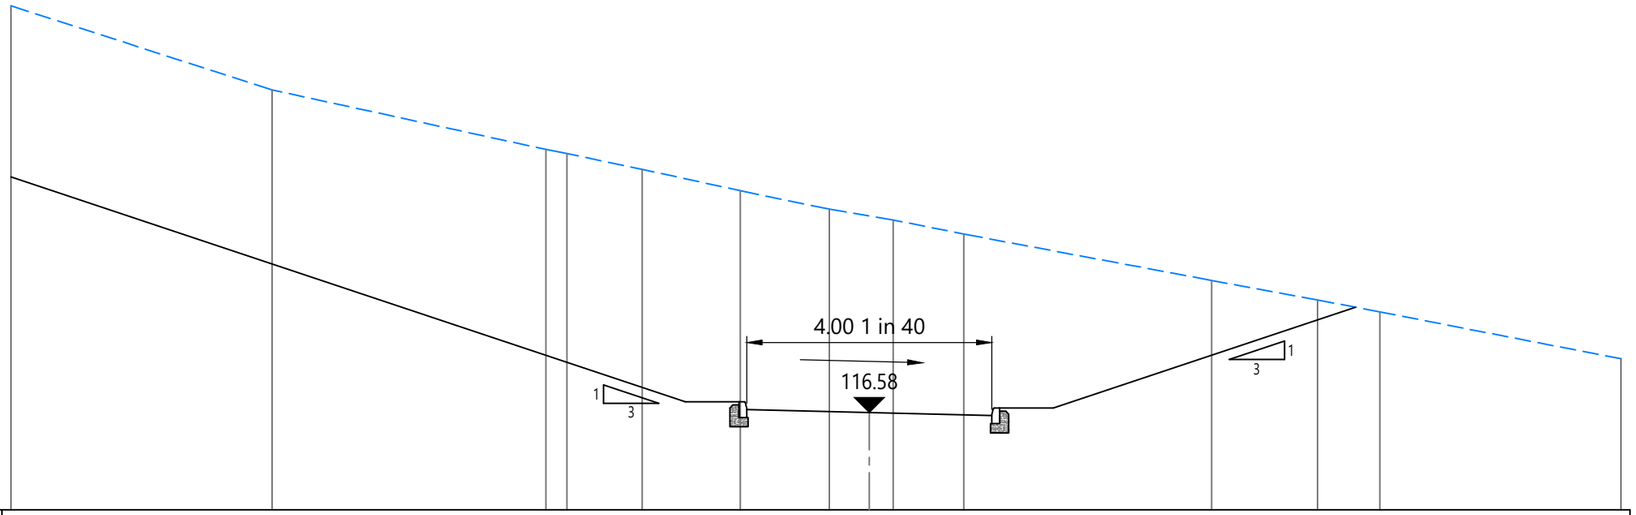

115.00

PROGRESSIVE DISTANCES	0.00	4.26	8.72	9.07	10.30	11.89	13.35	14.39	15.54	19.58	21.31	22.33	26.26	
PARTIAL DISTANCES		4.26	4.47	0.34	1.23	1.60	1.45	1.04	1.15	4.04	1.73	1.02	3.93	
EXISTING ELEVATIONS	123.22	121.85	120.87	120.81	120.55	120.20	119.90	119.73	119.50	118.74	118.42	118.23	117.46	

NOTES:

© Crown copyright and database rights 2024 OS Licence AC0000855217.

Topographical Survey by South West Surveyors Sheet ID: SWS062157topo. Dated 29th June 2023.

For section location see HTp drawing number 2439 01

KEY:

Existing ground profile

Proposed ground profile

ISSUE	REASON FOR REVISION	BY	DATE
-	-	--	--.--.--

PROJECT:
FOSTER TRACK

CLIENT:
JOHN FOSTER

PROJECT REF:	DRAWING NUMBER:	SCALE (AT A3):
2439	04	1:100

SHEET NUMBER:
SHEET NUMBER 1 OF 1

SCALE BAR:
0m 5m 10m 15m

Highgate *Transportation*
www.highgatetransportation.co.uk
First Floor, 43-45 Park Street
Bristol BS1 5NL
01179 349 121
© Highgate Transportation Limited

TITLE:
CROSS SECTIONS E - E & F - F

DATE:	DRAWN BY:	CHECKED:
20.03.2024	BGS	FB