NOTES:
RESPONSIBILITY IS NOT ACCEPTED FOR ERRORS MADE BY OTHERS IN SCALING FROM THIS DRAWING.
ALL CONSTRUCTION INFORMATION SHOULD BE TAKEN FROM FIGURED DIMENSIONS ONLY
NO WARRANT AS TO THE PRECISION OF THIS DRAWING IS GIVEN NOR SHOULD BE INFERRED
CONSTRUCTION DRAWINGS TO BE READ IN CONJUNCTION WITH SPECIFICATIONS, SCHEDULES AND DRAWINGS FROM STRUCTURAL AND MECHANICAL ENGINEERS.

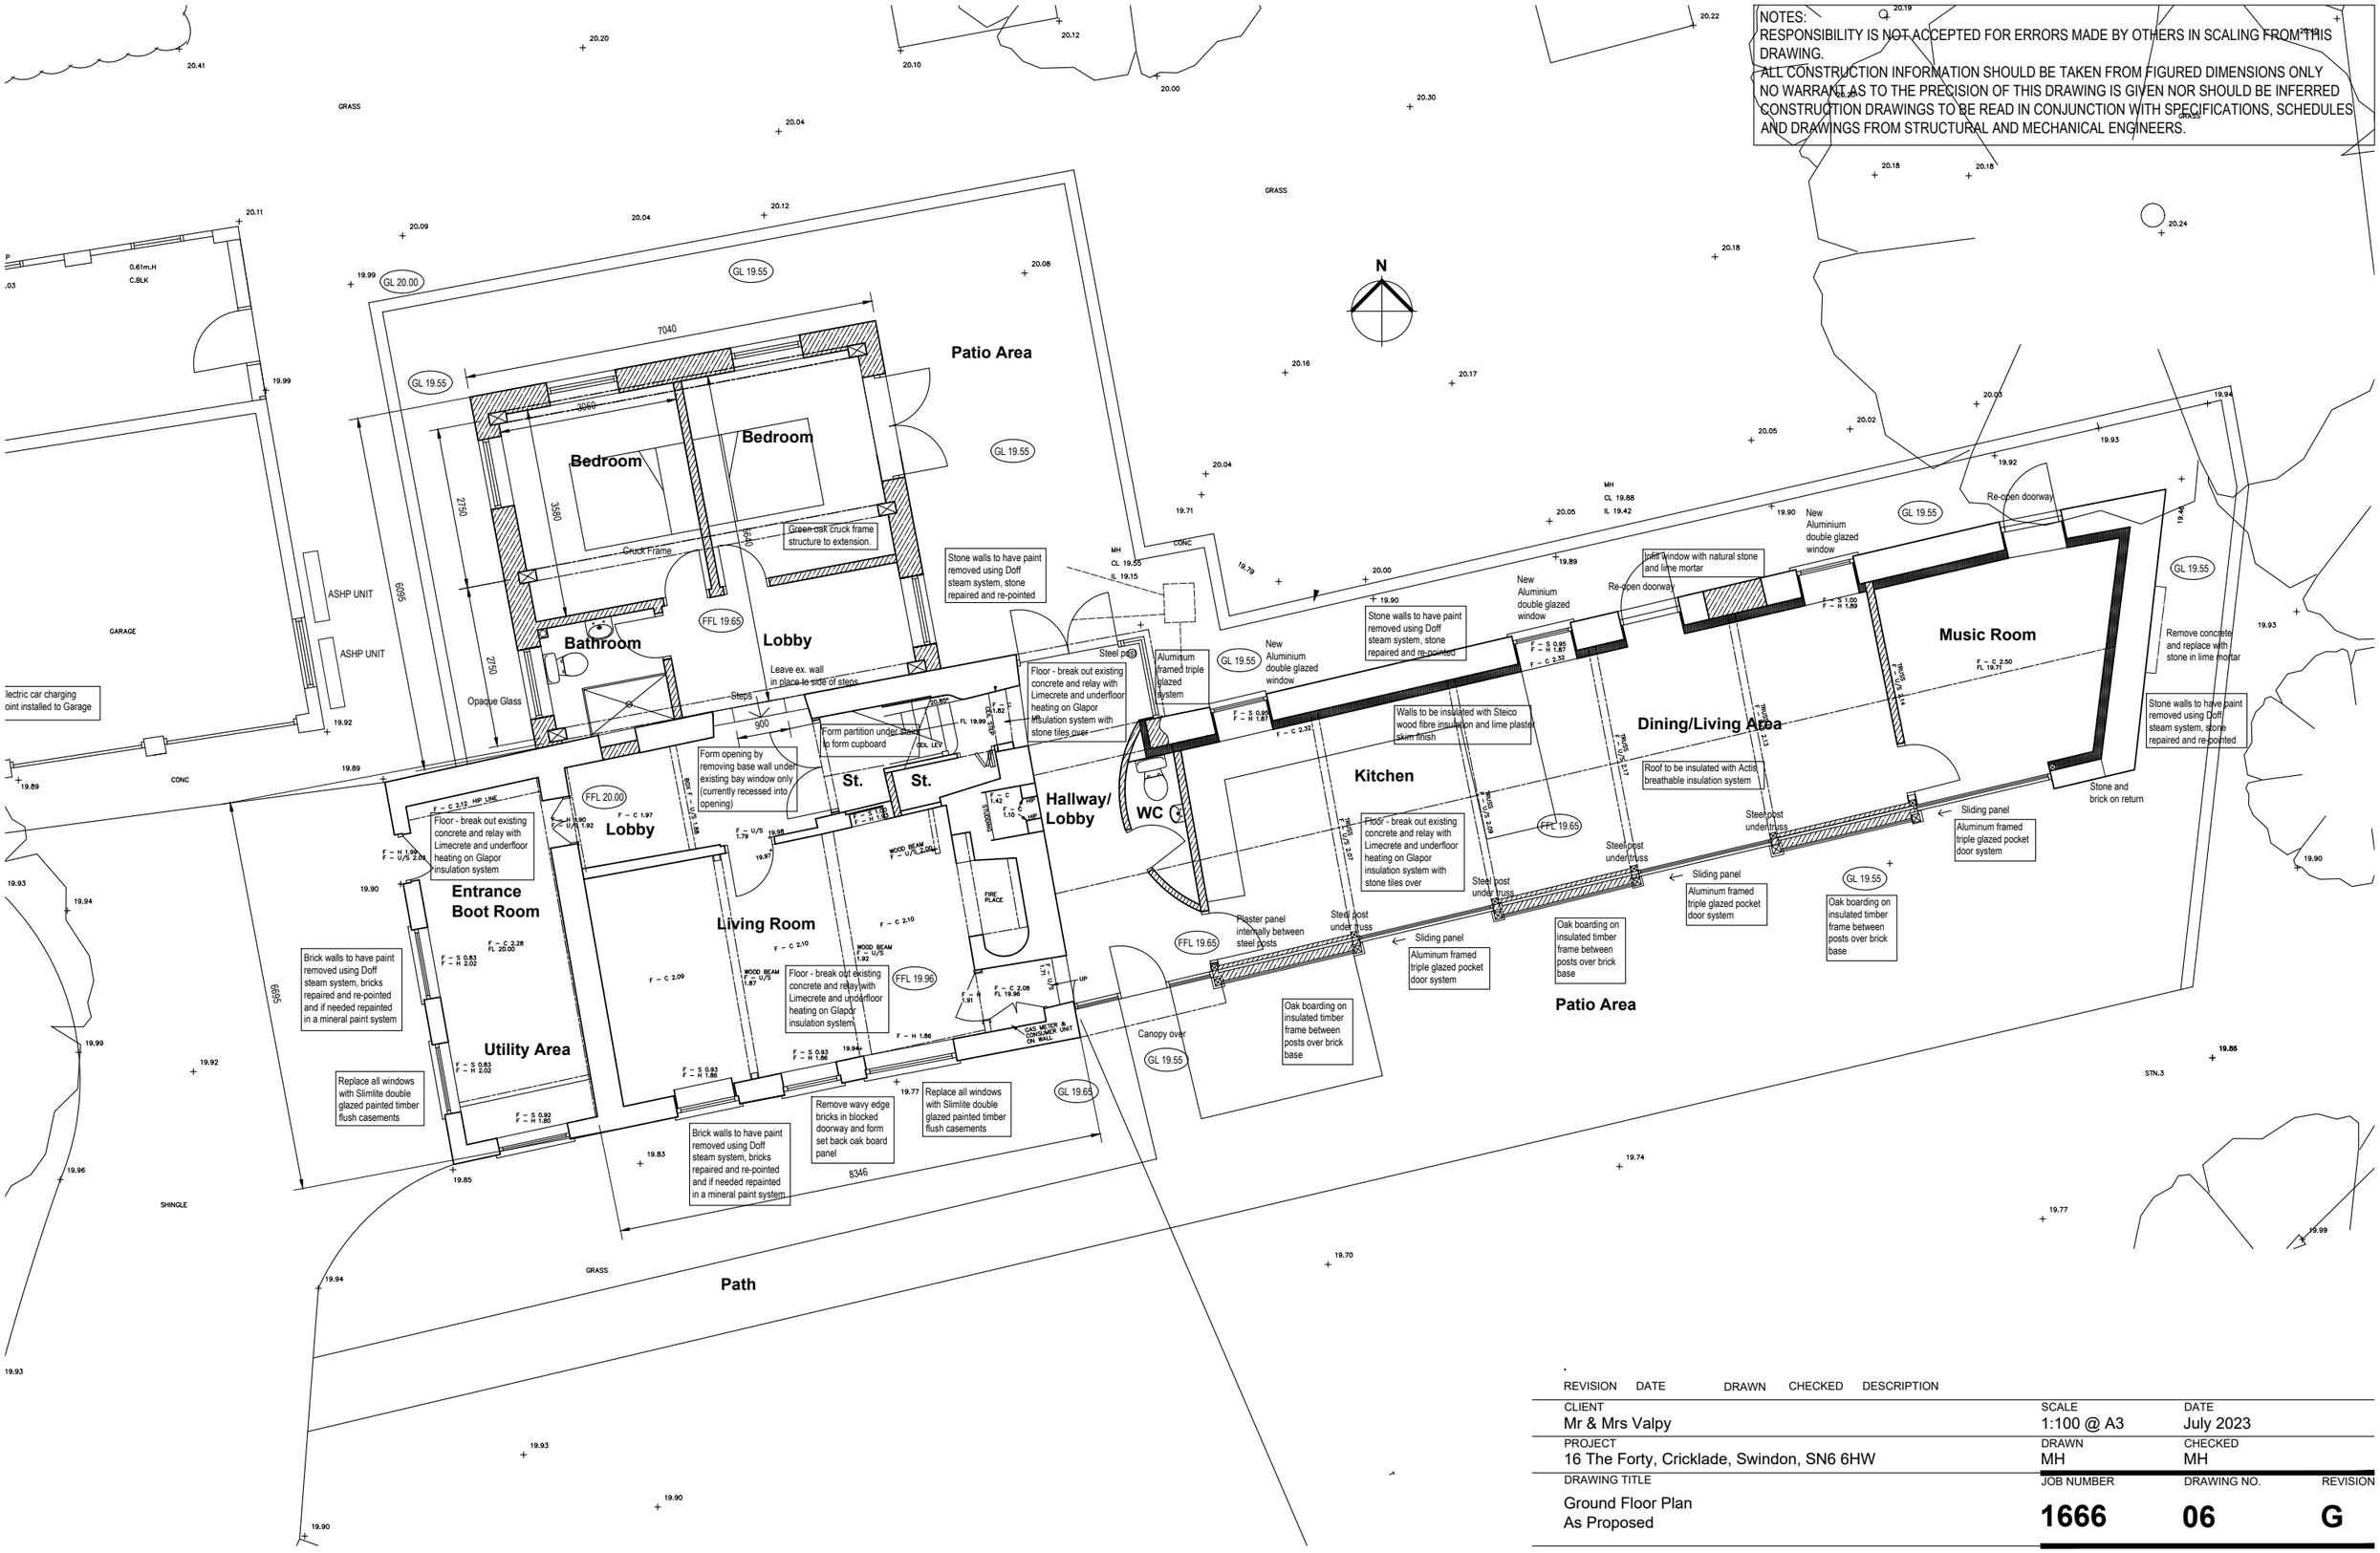

SCALE 1 : 100 — 0m 1m 2m 4m 6m 8m 10m
SCALE 1 : 1 — 0m 10mm 20mm 40mm 60mm 80mm 100mm

REVISION	DATE	DRAWN	CHECKED	DESCRIPTION

CLIENT Mr & Mrs Valpy	SCALE 1:100 @ A3	DATE July 2023
PROJECT 16 The Forty, Cricklade, Swindon, SN6 6HW	DRAWN MH	CHECKED MH
DRAWING TITLE Ground Floor Plan As Proposed	JOB NUMBER **1666**	DRAWING NO. **06** REVISION **G**

© ALL RIGHTS RESERVED
REPORT ALL DISCREPANCIES

CONTRACTORS - DO NOT SCALE FROM DRAWING
CHECK DIMENSIONS ON SITE

Spirit Architecture
Creating Inspiring Design & Sustainable Architecture
4 Haycroft Road, Sherborne, Cheltenham, Gloucestershire, GL54 3DY
Tel: 01451 839003 E: enquiries@spiritarchitecture.co.uk