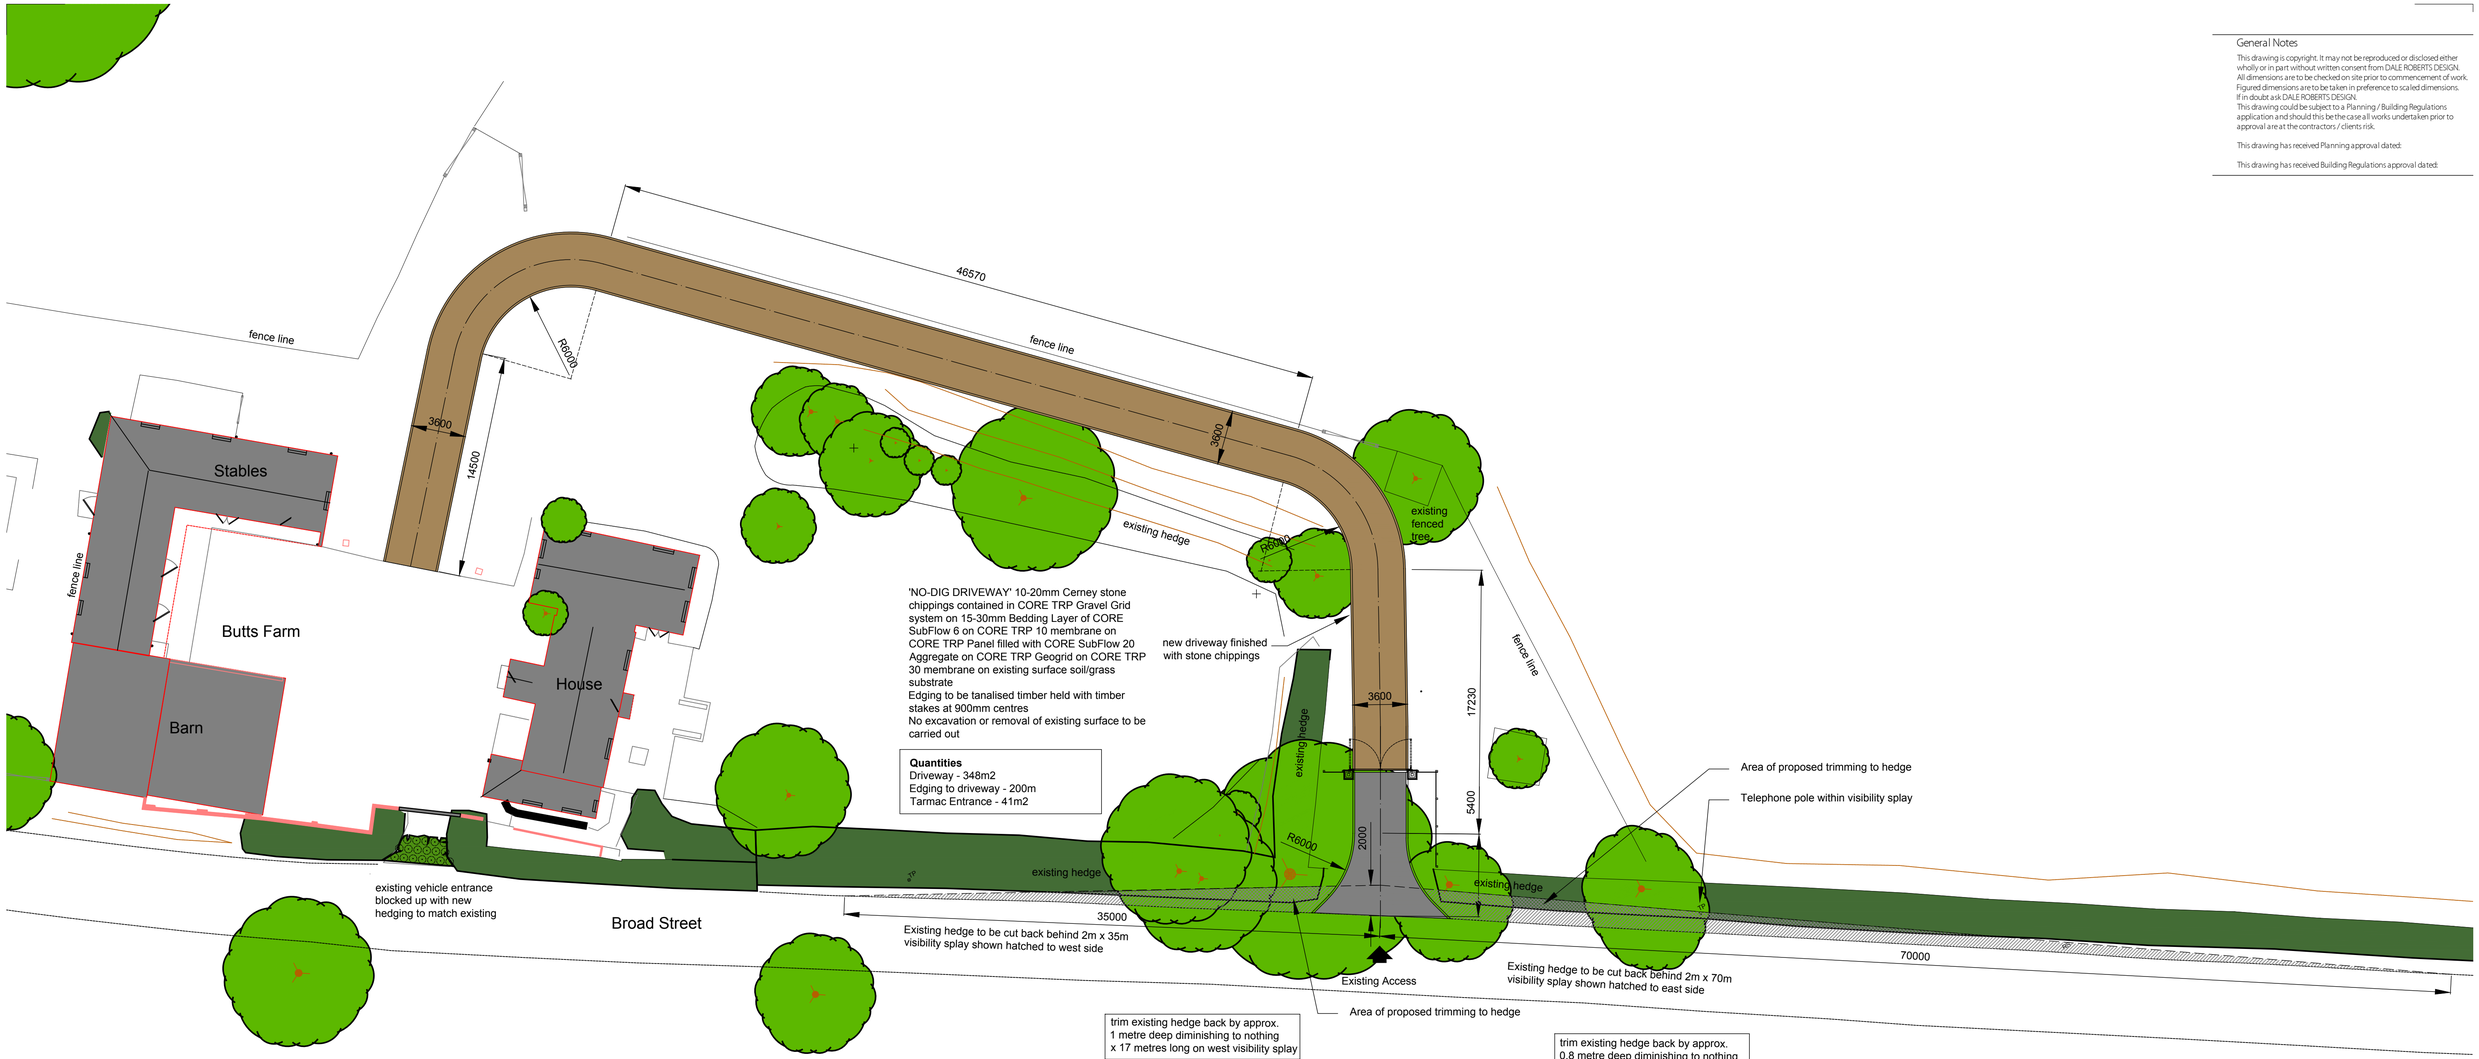

General Notes

This drawing is copyright. It may not be reproduced or disclosed either wholly or in part without written consent from DALE ROBERTS DESIGN.
All dimensions are to be checked on site prior to commencement of work.
Figured dimensions are to be taken in preference to scaled dimensions.
If in doubt ask DALE ROBERTS DESIGN.
This drawing could be subject to a Planning / Building Regulations application and should this be the case all works undertaken prior to approval are at the contractors / clients risk.

This drawing has received Planning approval dated:

This drawing has received Building Regulations approval dated:

No.	Revisions	Date
B	Proposed drawing updated according to recent topographical survey	LAR 12/03/24
A	New visibility splays shown hatched with revised note	DR 30/01/24

Client
MR & MRS BULLOCK-WEBSTER

Project
PROPOSED DRIVEWAY
BUTTS FARM
NORTH NEWNTON
SN9 6LA

Drawing Title
PROPOSED SITE PLAN
OPTION 1

DALE ROBERTS DESIGN
ARCHITECTURAL SERVICES

The Studio
22 Brickley Lane
Devizes
Wiltshire
SN10 3BQ

T 01380 819900
E info@drdesigns.co.uk
W www.drdesigns.co.uk

Scale	Date
1:200 @ A1	JUL 23
Drawn	Checked
DR	

Drawing No.
22025 / P051.1B

0 2 4 6 8 10 12 14 16 18 20m