










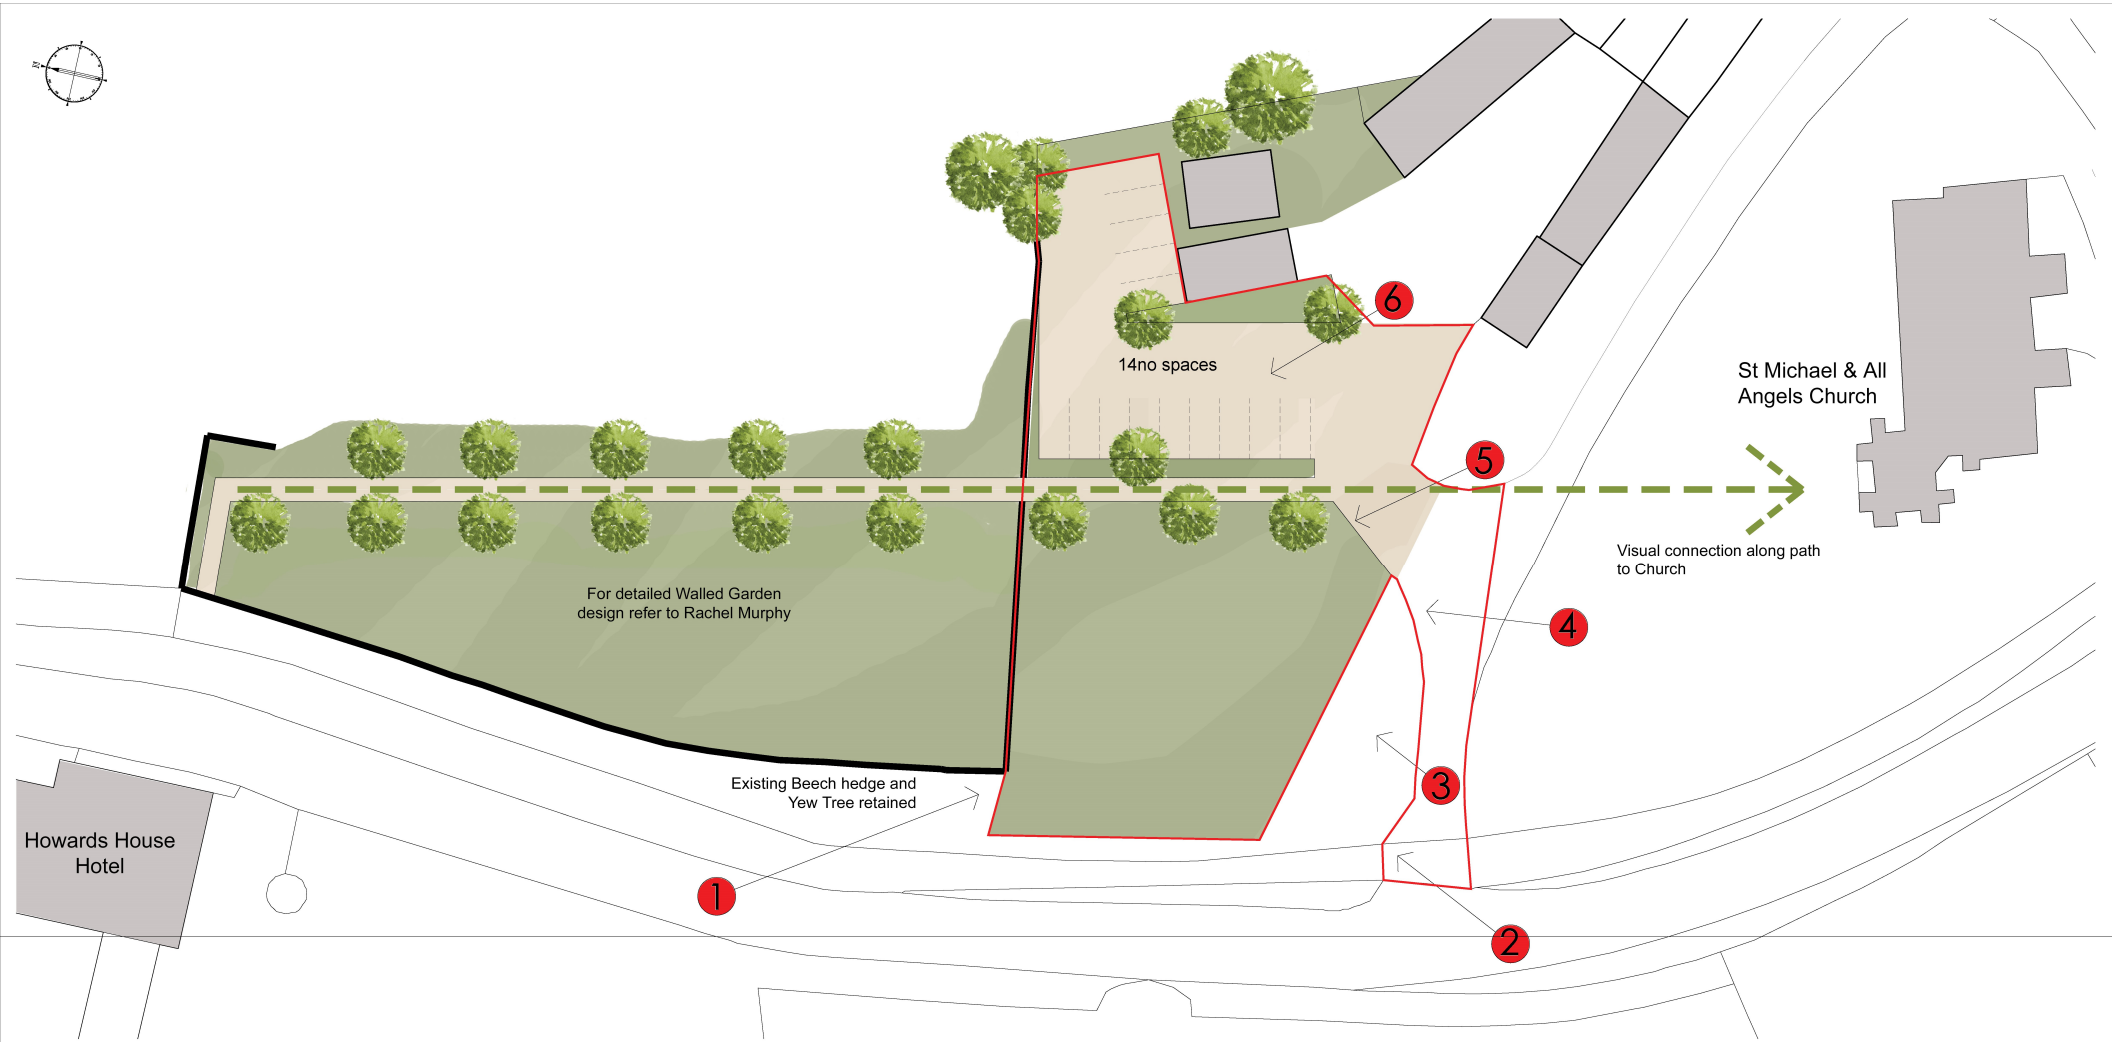


Scale 1:200 0.0 5.0 10.0 15.0 20.0 25.0 30.0 35.0 40.0

PLANNING

RIBA Chartered Practice

This drawing must not be reproduced in whole or in part without the express written consent of the relevant issuing Baxter Green Architects. ©

Note:
Dimensions should not be scaled from this drawing. All dimensions should be checked on site. This drawing is to be read in conjunction with all other drawings, specifications or schedule of works.

	Date.	Rev.
Parking layout adjusted	12.2023	A

Baxter Green Architects
12 Berwick Courtyard, Berwick St. Leonard, SP3 5UA
01747 440444
Studio@baxtergreen.co.uk
www.baxtergreen.co.uk

Project: HOWARDS HOUSE HOTEL
Drawing Title: Proposed Customer Parking

Date 02.2023	Drawn by FG
Scale 1:200 at A1	Checked by JN
	Issuing office 1
Project No. 10370	Drawing No. PA - 01
	A