
amended detail to show wall removed between lounge and dining nib retained and blinds image

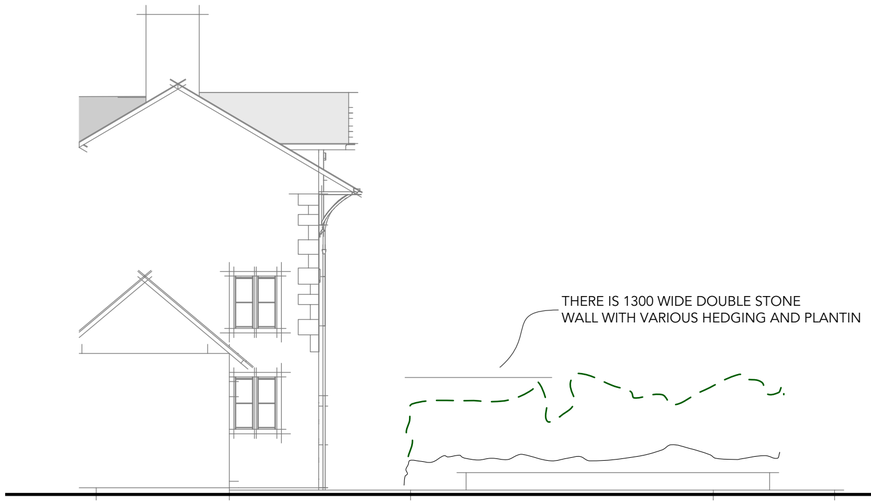


EXISTING WEST ELEVATION



EXISTING SOUTH ELEVATION



EXISTING EAT ELEVATION

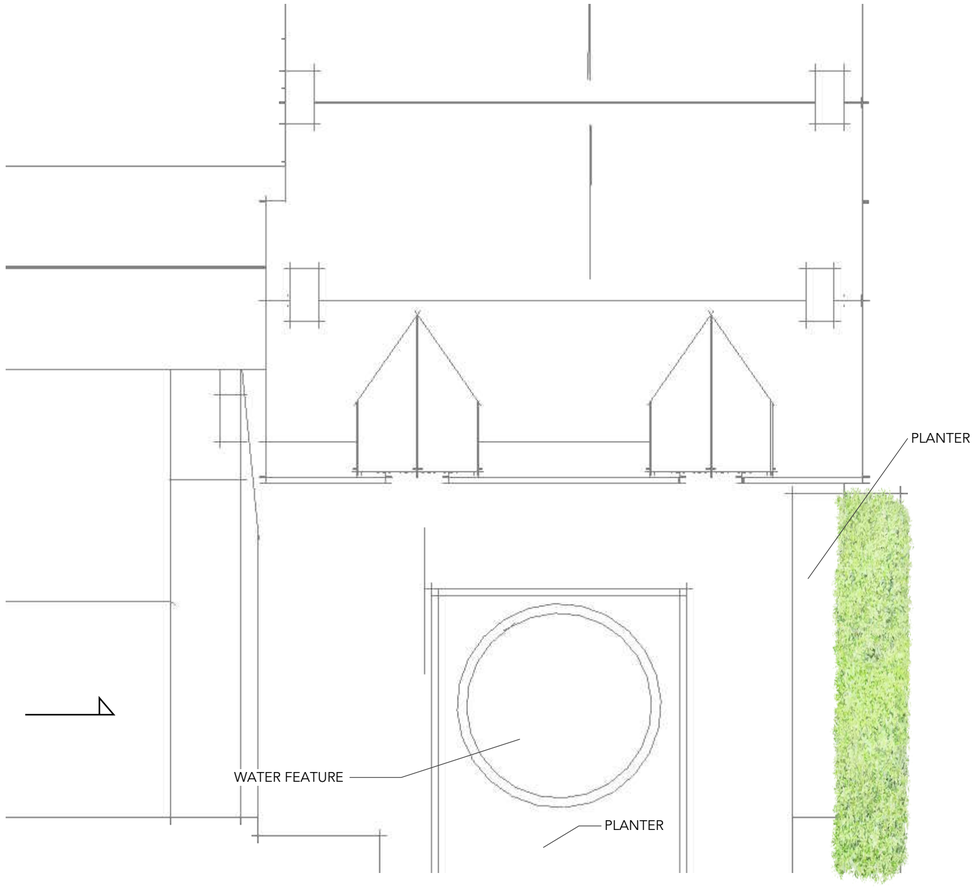

EXISTING ROOF PLAN

Scale 1:100

00 2 4 8

GDG design
gdgplan@btinternet.com

CLIENT
Dr Richard Keating
C/o Fowler Fortescue
The Old Dairy
Fonthill Bishop
Salisbury
SP35SH

SITE ADDRESS

HOWARDS HOUSE HOTEL
TEFFONT EVIAS
SALISBURY
WILTS
SP3 5RJ

Project
Traditional Orangery
AMENDED DESIGN

ELEVATIONS EXISTING

AGENT
G GREENWOOD
11 CANADIAN AV
SALISBURY WILTS
SP2 7JL
01722321541
gdgplan@btinternet.com

Drawing Detail

Scale @ A2 - 1:100

Drawing No *OV-RK-ELE-EX(d)*

Drawn by GG

March 27, 2024

PAGE NUMBER 01

DUE TO ITS LOCATION WITHIN THE CRANBOURNE CHASE SKY RESERVE
ROOF LANTERN WILL HAVE BLACKOUT BLINDS FITTED
AND ALL SIDES OF ORANGERY WILL HAVE CURTAINS FITTED




amended detail to show wall removed between lounge and dining nib retained and blinds image



PROPOSED WEST ELEVATION




PROPOSED SOUTH ELEVATION

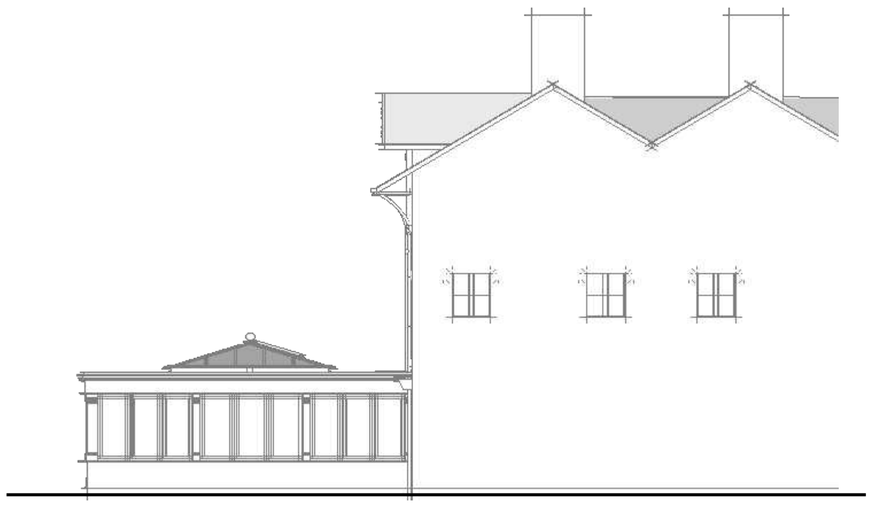

PROPOSED EAT ELEVATION

ALL HEDGING AND TOPOGRAPHY REMOVED FOR CLARITY

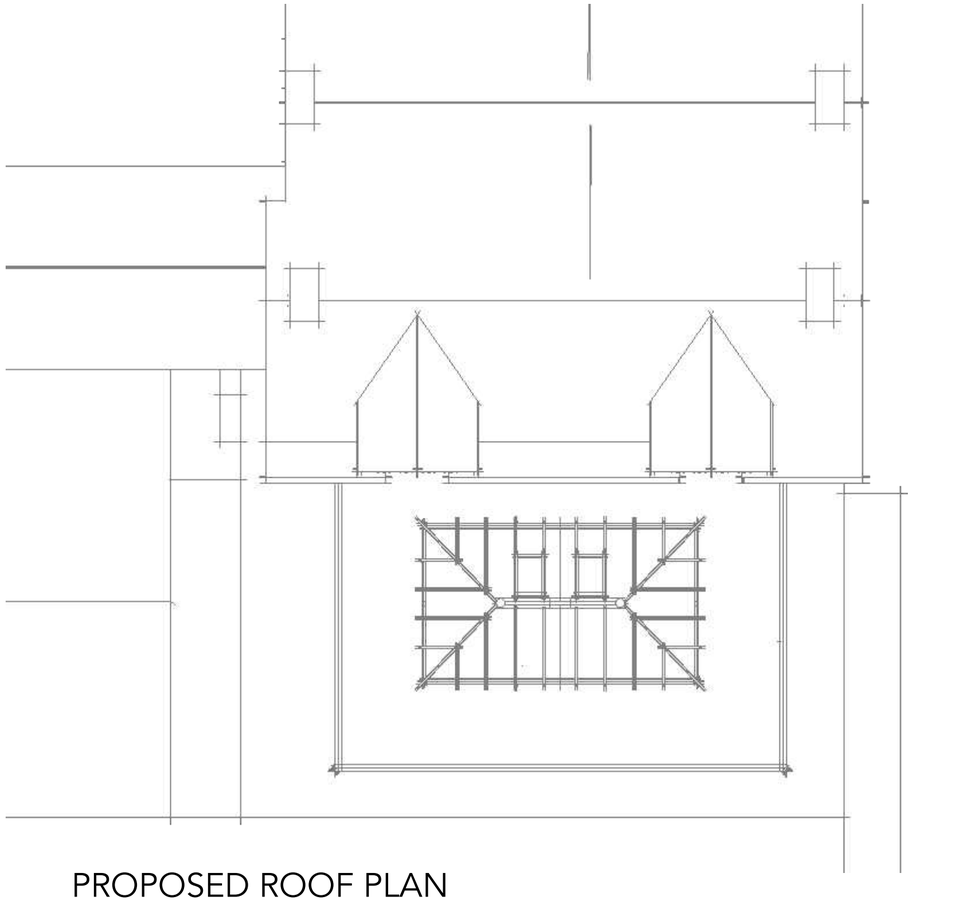

PROPOSED ROOF PLAN

Scale 1:100

00 2 4 8

GDG design
gdgplan@btinternet.com

CLIENT
Dr Richard Keating
C/o Fowler Fortescue
The Old Dairy
Fonthill Bishop
Salisbury
SP35SH

SITE ADDRESS

HOWARDS HOUSE HOTEL
TEFFONT EVIAS
SALISBURY
WILTS
SP3 5RJ

Project
Traditional Orangery
AMENDED DESIGN

ELEVATIONS PROPOSED

AGENT
G GREENWOOD
11 CANADIAN AV
SALISBURY WILTS
SP2 7JL
01722321541
gdgplan@btinternet.com

Drawing Detail

Scale @ A2 - 1:100


Drawing No OV-RK-ELE-PR(d)

Drawn by GG


March 27, 2024

PAGE NUMBER 02

amended detail to show wall removed between lounge and dining nib retained and blinds image

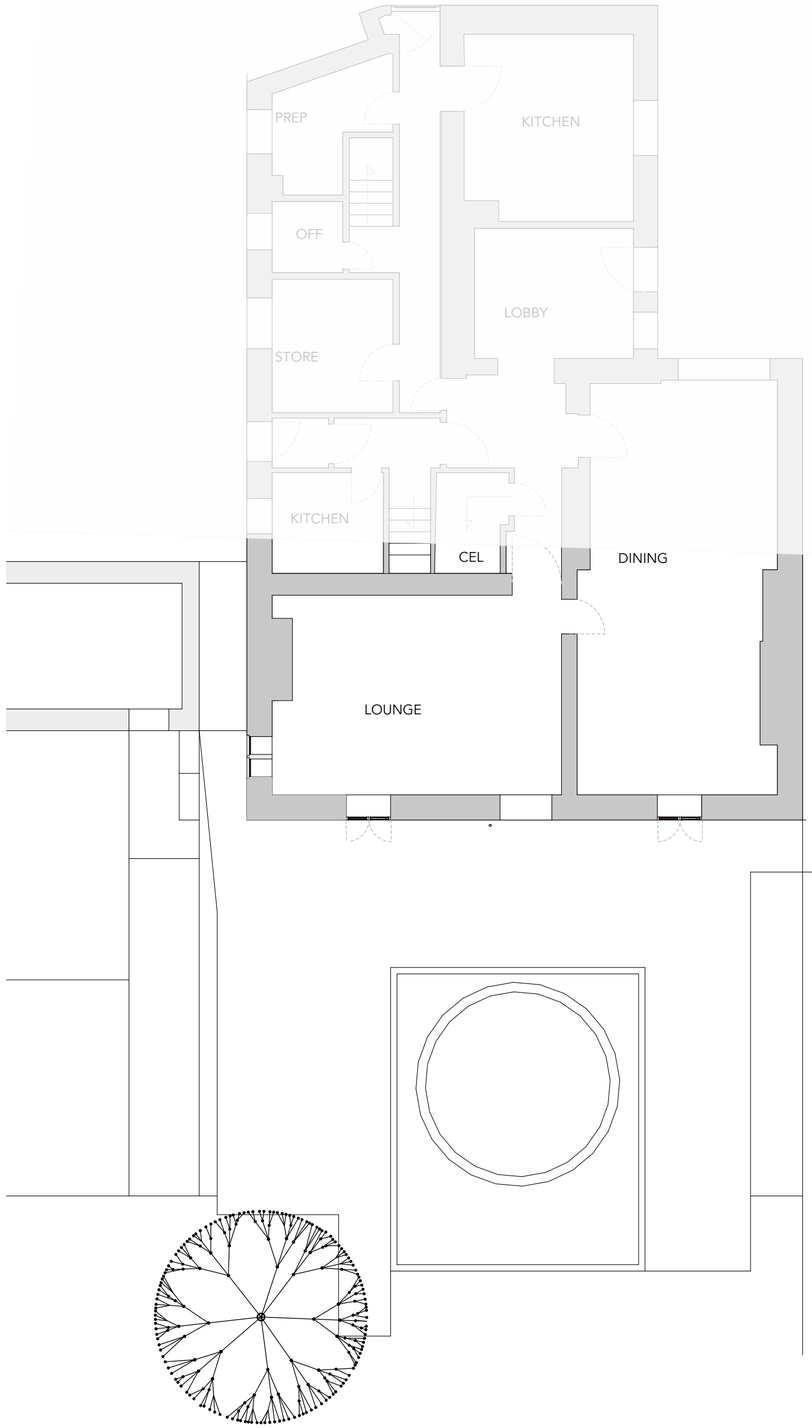

GROUND FLOOR EXISTING

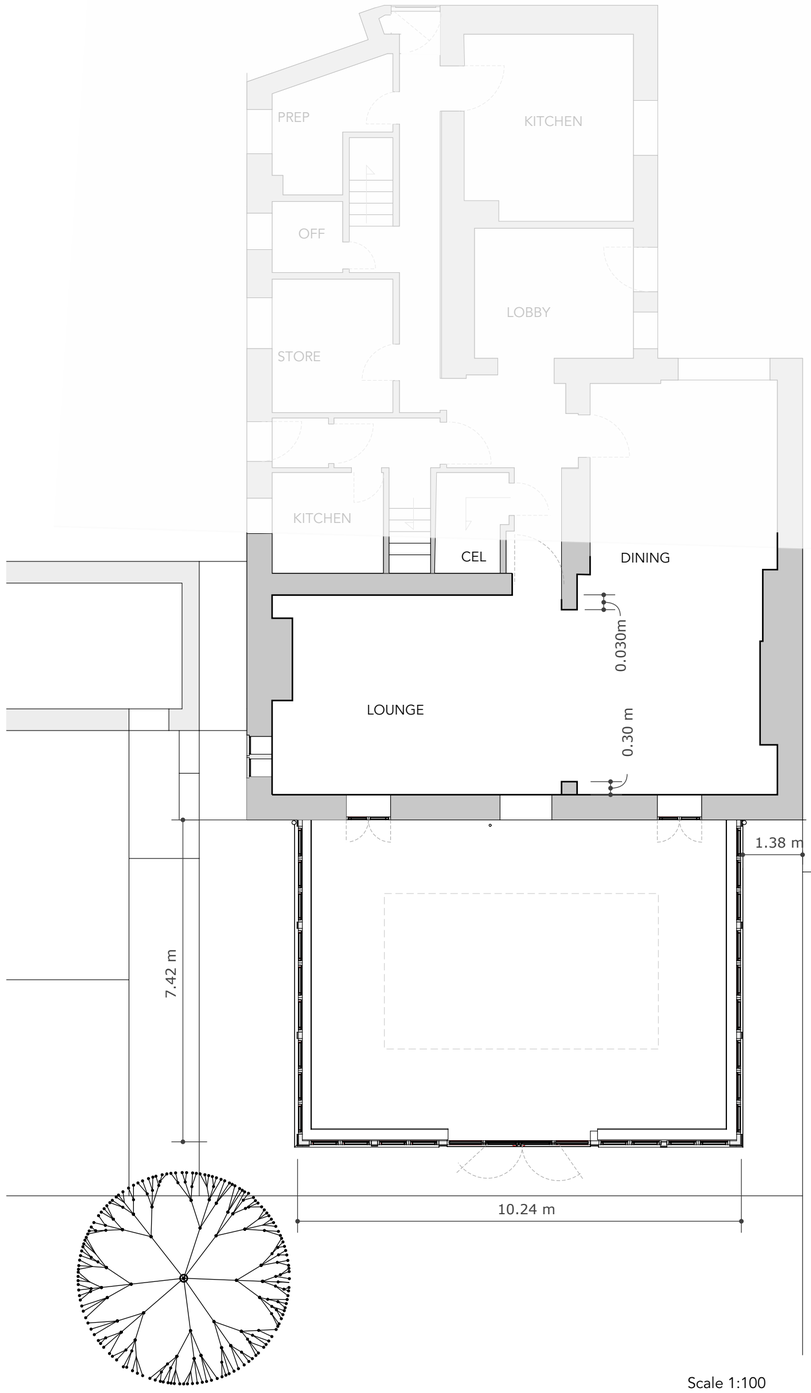

GROUND FLOOR PROPOSED

Scale 1:100

00 2 4 8

GDG design
gdgplan@btinternet.com

CLIENT
Dr Richard Keating
C/o Fowler Fortescue
The Old Dairy
Fonthill Bishop
Salisbury
SP35SH

SITE ADDRESS

HOWARDS HOUSE HOTEL
TEFFONT EVIAS
SALISBURY
WILTS
SP3 5RJ

Project
Traditional Orangery
AMENDED DESIGN

FLOOR PLANS

AGENT
G GREENWOOD
11 CANADIAN AV
SALISBURY WILTS
SP2 7JL
01722321541
gdgplan@btinternet.com

Drawing Detail

Scale @ A2 - 1:100

Drawing No OV-RK-ELE-FP(d)

Drawn by GG

March 27, 2024