

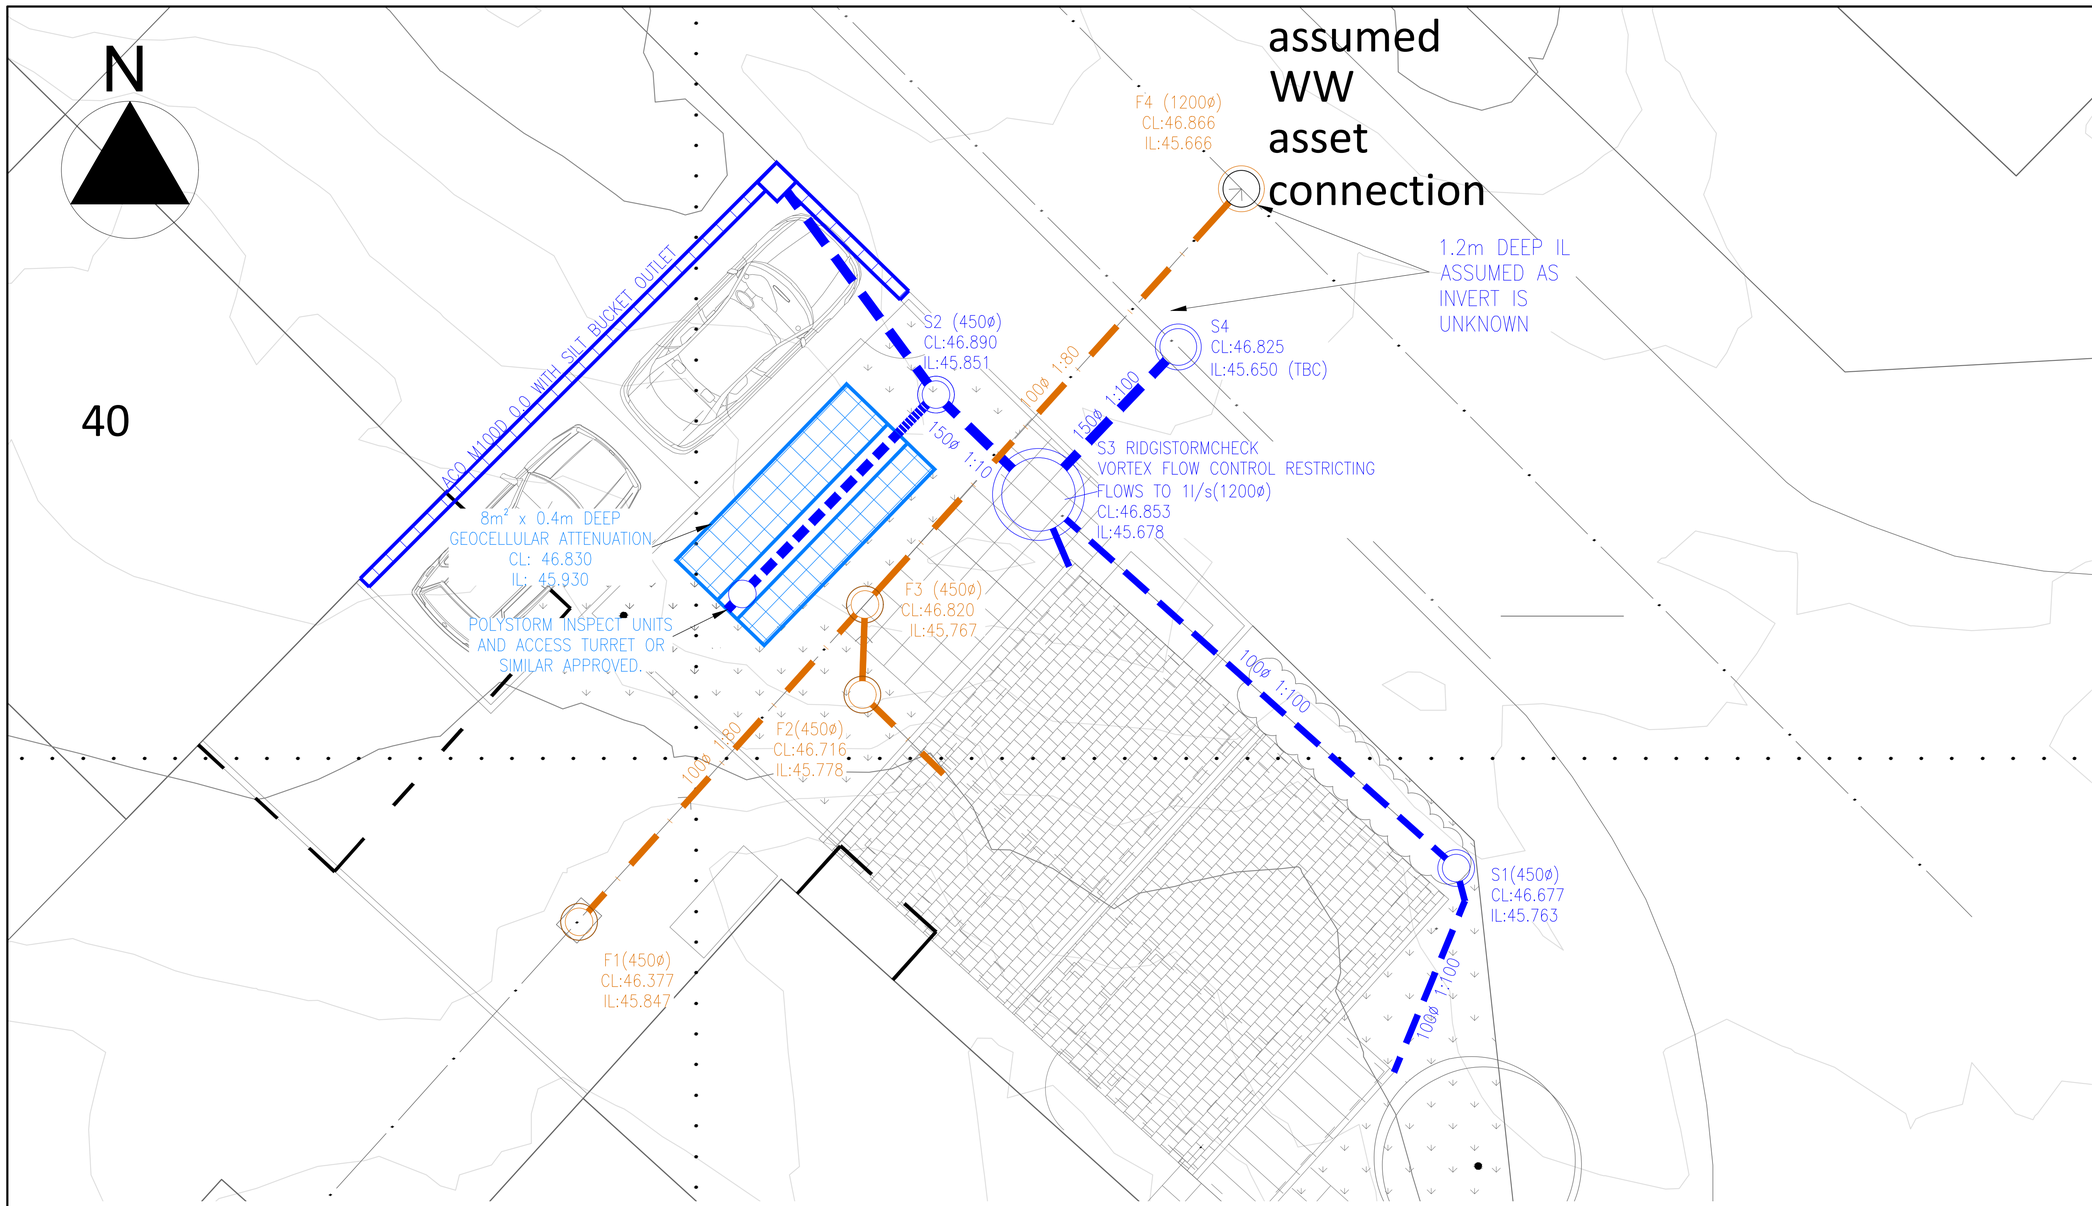


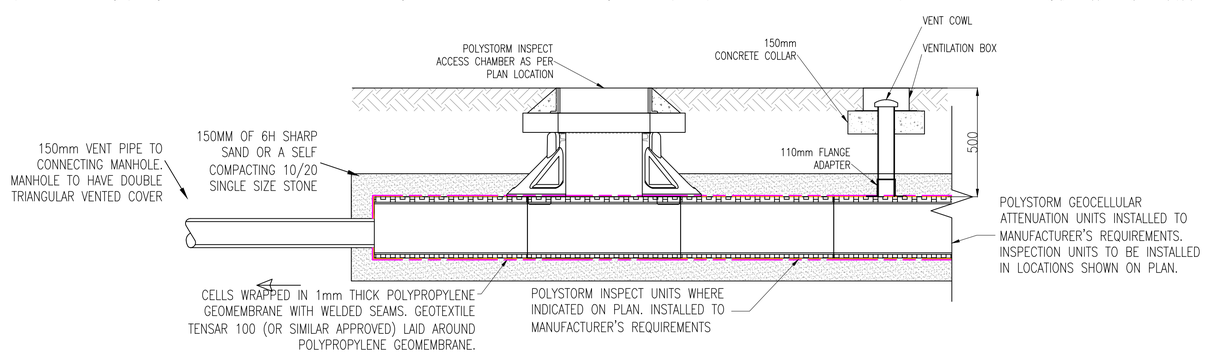

CELLULAR STORAGE TYPICAL LONGSECTION
SCALE 1:20

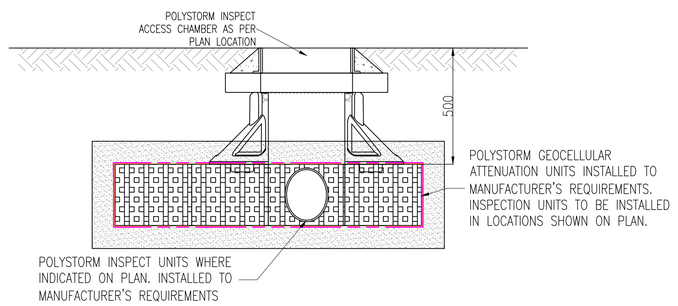

CELLULAR STORAGE TYPICAL CROSS-SECTION
SCALE 1:20

0 2m 4m 6m 8m

Do not scale from this drawing.

SAFETY HEALTH AND ENVIRONMENTAL INFORMATION

IN ADDITION TO THE HAZARD/RISKS NORMALLY ASSOCIATED WITH THE TYPES OF WORK DETAILED ON THIS DRAWING, NOTE THE FOLLOWING RISKS AND INFORMATION.

RISKS LISTED HERE ARE NOT EXHAUSTIVE. REFER TO DESIGN ASSESSMENT FORM NO.

CONSTRUCTION

NO SIGNIFICANT RESIDUAL HAZARDS BEYOND THOSE KNOWN TO A COMPETENT CONTRACTOR.

DEMOLITION

NO SIGNIFICANT RESIDUAL HAZARDS BEYOND THOSE KNOWN TO A COMPETENT CONTRACTOR.

FOR INFORMATION RELATING TO USE, CLEANING AND MAINTENANCE SEE THE HEALTH AND SAFETY FILE

IT IS ASSUMED THAT ALL WORKS WILL BE CARRIED OUT BY A COMPETENT CONTRACTOR WORKING, WHERE APPROPRIATE, TO AN APPROVED METHOD STATEMENT.

KEY

- PROPOSED STORM WATER SEWER
- PROPOSED STORM WATER MANHOLE
- PROPOSED FOUL WATER SEWER
- PROPOSED FOUL WATER MANHOLE
- GEOCELLULAR INFILTRATION BLANKET

Rev.	Date	Description	Drwn.	Chkd.	Appd.
P04	03.04.24	UPDATED TO SUIT LLFA COMMENTS.	MF	NS	MH
P03	27.11.23	UPDATED TO SUIT LLFA COMMENTS.	MF	YE	MH
P02	22.08.23	UPDATED TO SUIT LLFA COMMENTS.	MF	YE	MH
P01	22.06.23	PRELIMINARY ISSUE	YE	MF	MH

FAIRHURST
Cornwall Buildings
45-51 Newhall Street
Birmingham
B3 3QR
Tel: 0121 296 8228

FAIRHURST PROJECT REFERENCE:
155982

Client:
QDOS HOMES

Project Title:
SOUTHVIEW, TROWBRIDGE

Drawing Title:
DRAINAGE STRATEGY PLAN

Scale at A1:	Status:	
1:50	PRELIMINARY	
Drawn:	Checked:	Approved:
Y.E.	M.F.	M.H.
Date:	Date:	Date:
22.06.23	22.06.23	22.06.23

Drawing No.: 155982- FRH- XX- XX- DR-C- 2000
Revision: P04