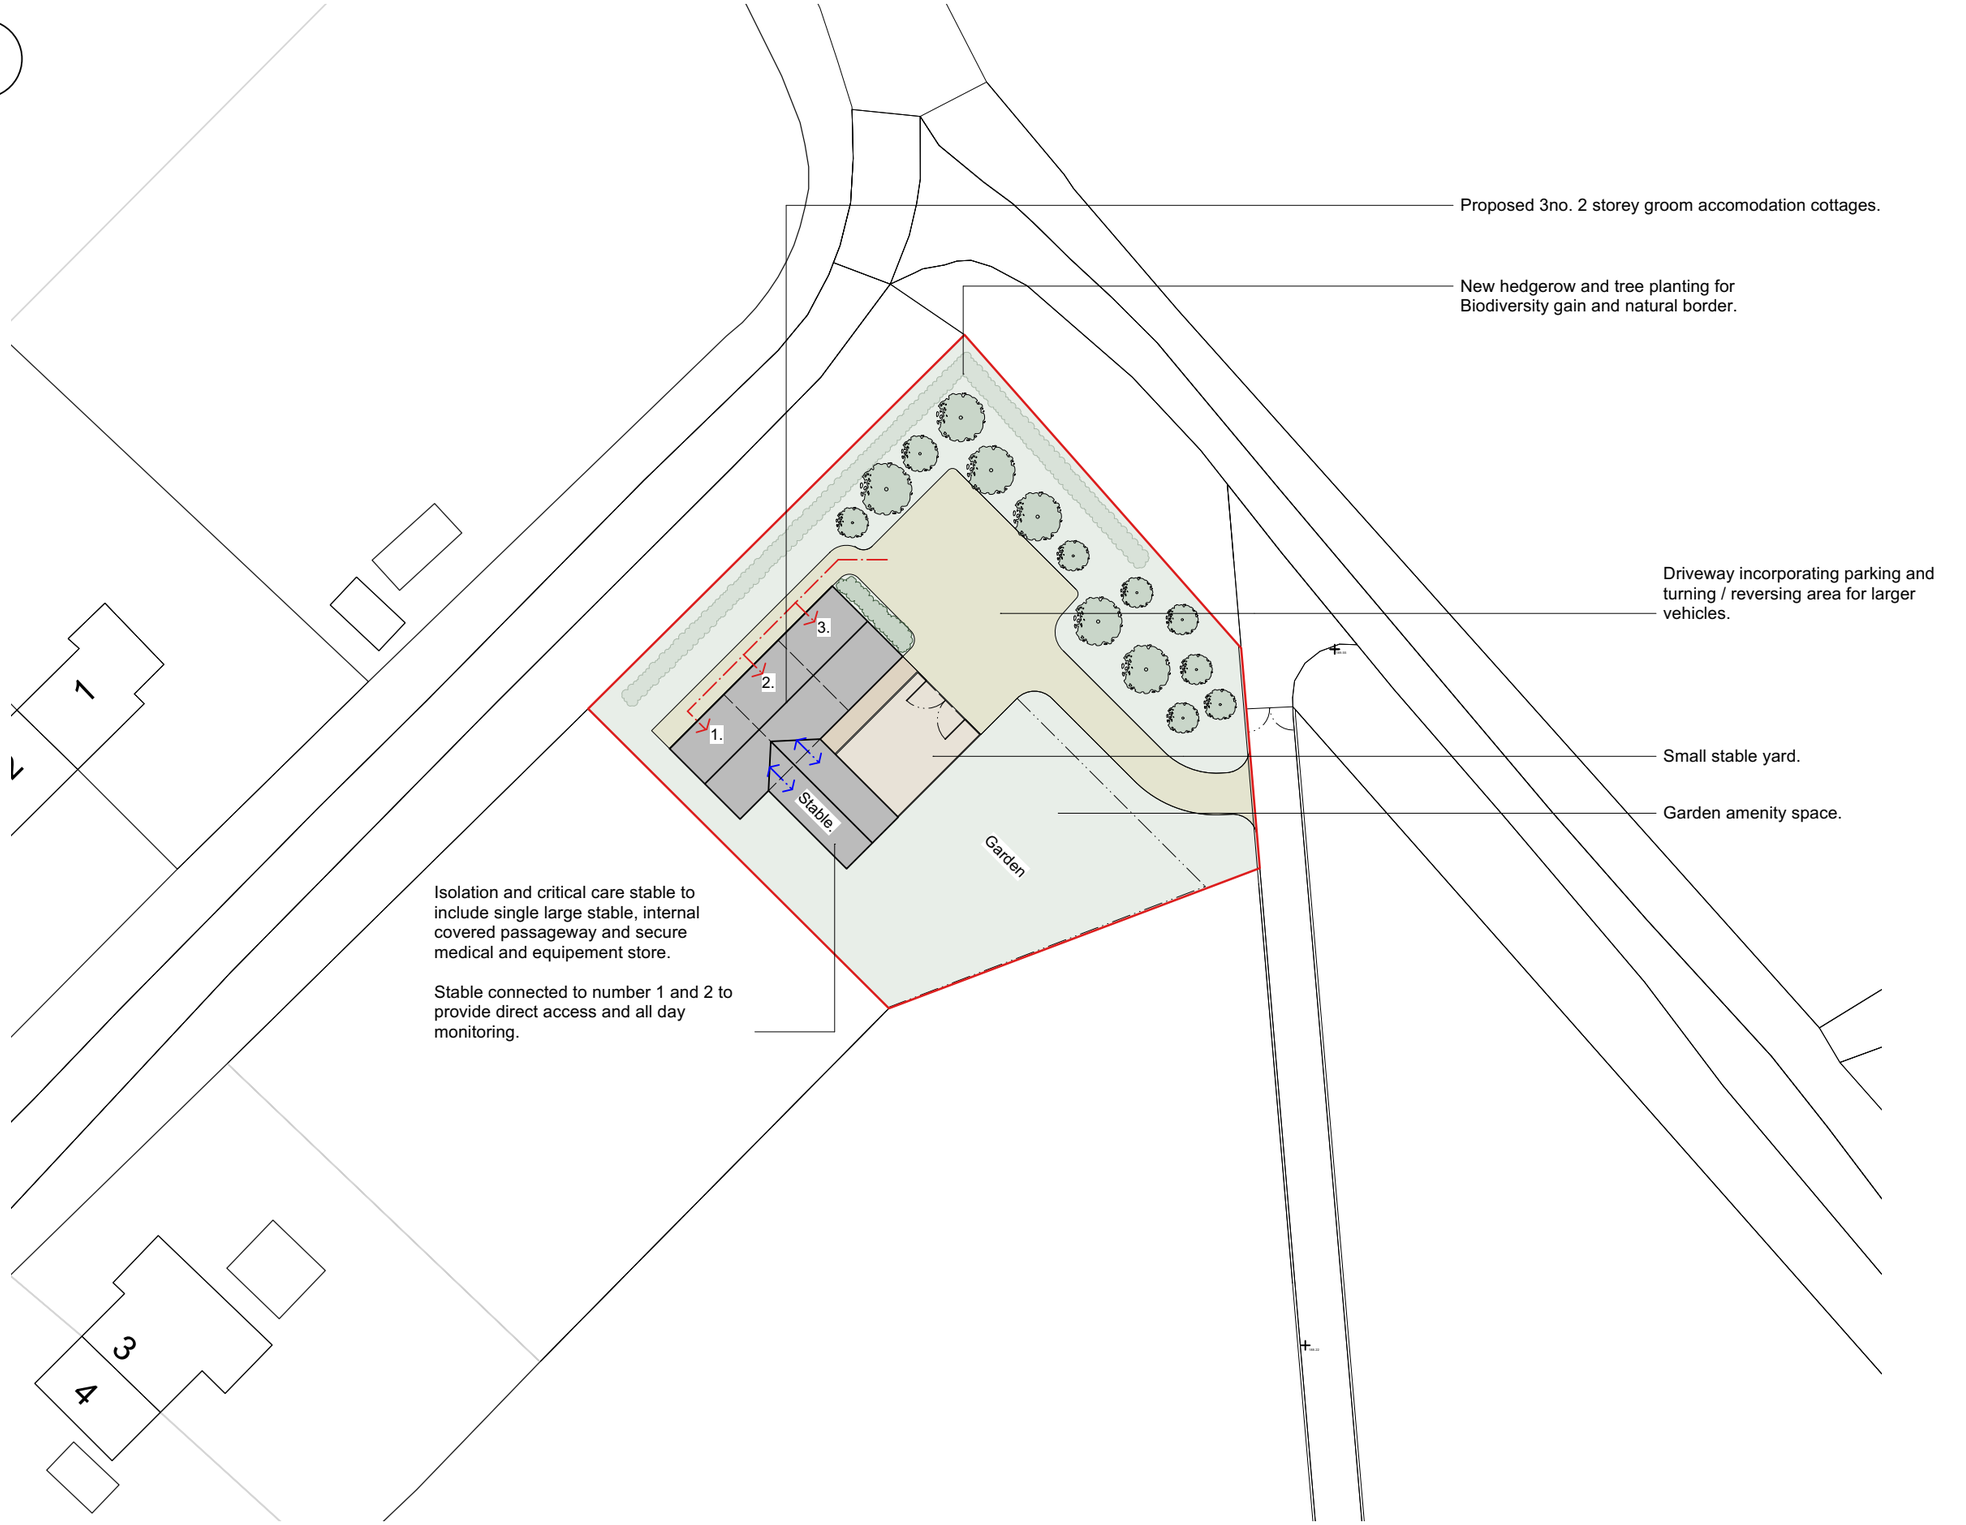

This drawing is the copyright of PKA Archtiects Ltd.
Registered in England and Wales No 8605083.
Do not rely on Scaled Dimensions - work to figured dimensions only.
If in doubt - ASK.
All dimensions to be checked on site by contractor
Work to existing building features where appropriate
Any OS copyright data on this drawing is reproduced under license

Date	No.	Revision Notes

PKA ARCHITECTS

PKA Architects Ltd RIBA CHARTERED PRACTICE
Featherbrook, Whistley Road, Potterne, Devizes, Wiltshire. SN10 5TD
tel 01380-725688 peter@pka-architects.com www.pka-architects.com

Project Title
Windmill Stud

Address
Uffcot Farm, Uffcot, Swindon, SN4 9EY

Client
Julia Norman

Sheet Title
Proposed Block plan

Scale	Drawn By
1/500 @A1	SW

Job No.	Sheet No.
2092	PR001A

Status
PLANNING

File Name
2092 - Windmill Farm drawings.vwx